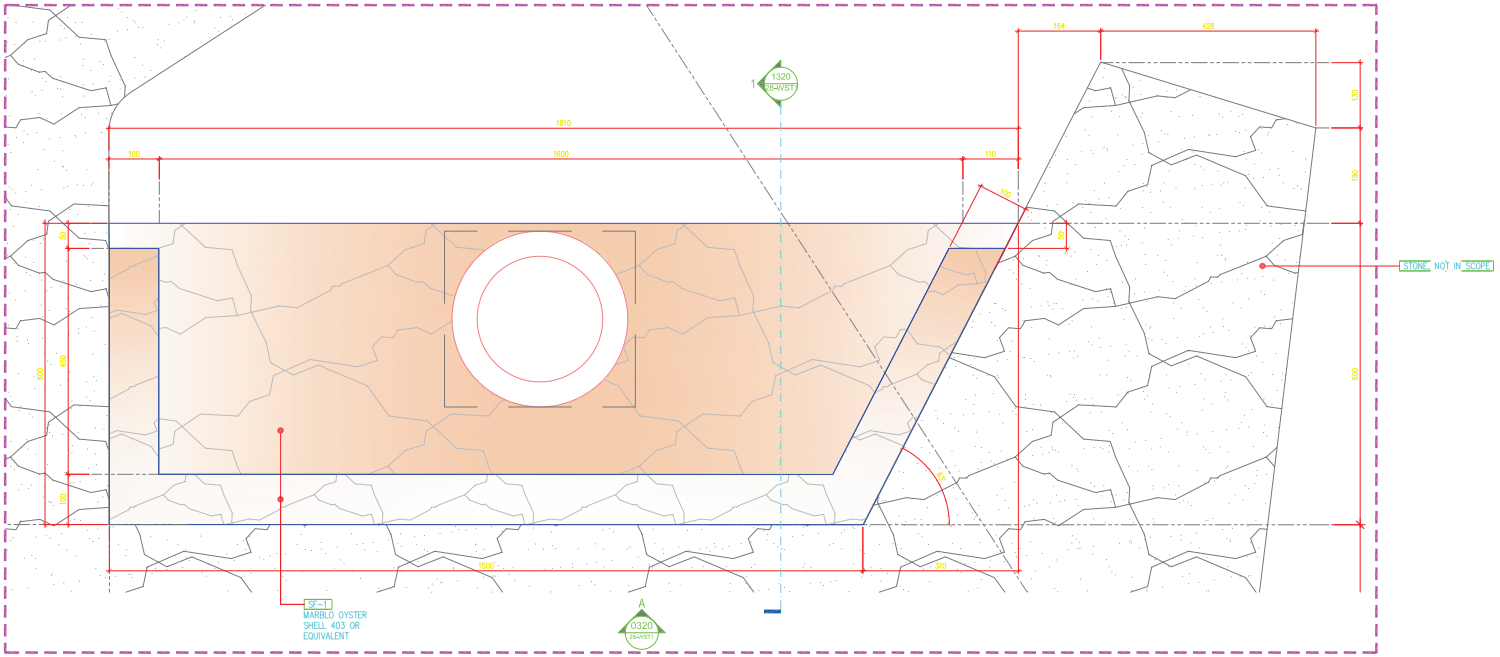

1 PLAN
0320 SCALE 1:5

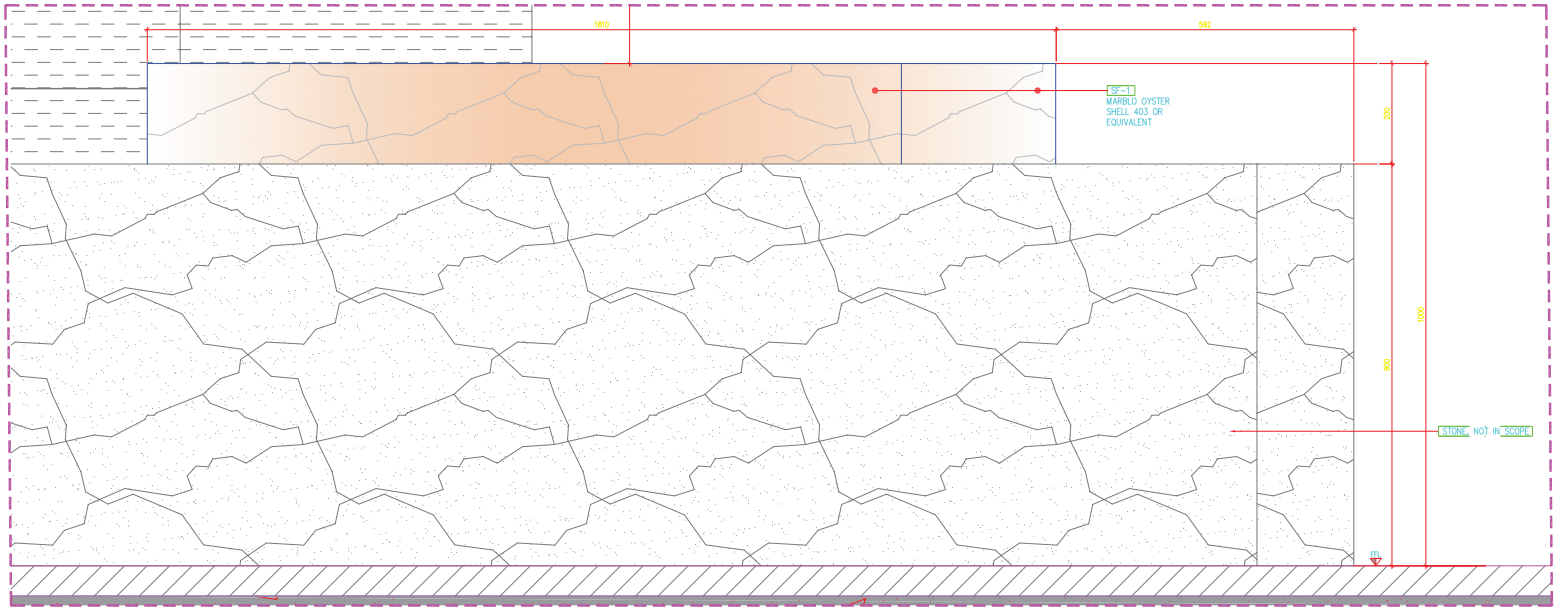

A ELEVATION
0320 SCALE 1:5

KEY PLAN:

PERSPECTIVE:

GENERAL NOTES

1. DO NOT SCALE FROM THE DRAWING.
   ONLY WRITTEN DIMENSIONS ARE TO BE FOLLOWED.
   ANY DISCREPANCIES MUST BE ADVISED TO THE ARCHITECT OR THE ENGINEERS.
2. ALL DIMENSIONS ARE IN MILLIMETERS AND LEVELS IN METERS UNLESS NOTED OTHERWISE.
   DIMENSIONS ARE TO BE VERIFIED ON SITE AND APPROVED BY THE ENGINEERS BEFORE COMMENCEMENT OF WORK.
3. THIS DRAWING SHOULD BE READ IN CONJUNCTION WITH OTHER RELEVANT ARCHITECTURAL, STRUCTURAL, MECHANICAL AND ELECTRICAL DRAWINGS AND ALL RELEVANT SECTIONS OF THE SPECIFICATIONS.

LEGEND :

Design Drawing No.	Rev.	GA Drawing No.	Rev.

REFERENCE DRAWING

Rev.	Descriptions	Date	Drawn by	Chk'd by

REVISION DETAILS

PROJECT:

CLIENT:

CONSULTANT:

MAIN CONTRACTOR:

ID CONTRACTOR:

DESIGN MGR.	APPROVED BY:	
STRUCT ENG.	CHECKED BY:	
ARCHITECT	CHECKED BY:	
MEP	CHECKED BY:	

DRAWING TITLE

DJ BOOTH DETAIL PLAN & ELEVATION

DRAWING NO.

Project Code	Originator	Building	Discipline	Activity	Package/Area	Number	Rev.

DATE	SCALE	DRAWN	CHKD	APPRD	SHT NO.

SHOP DRAWING SUBMITTAL NO.	SUBMITTAL DATE