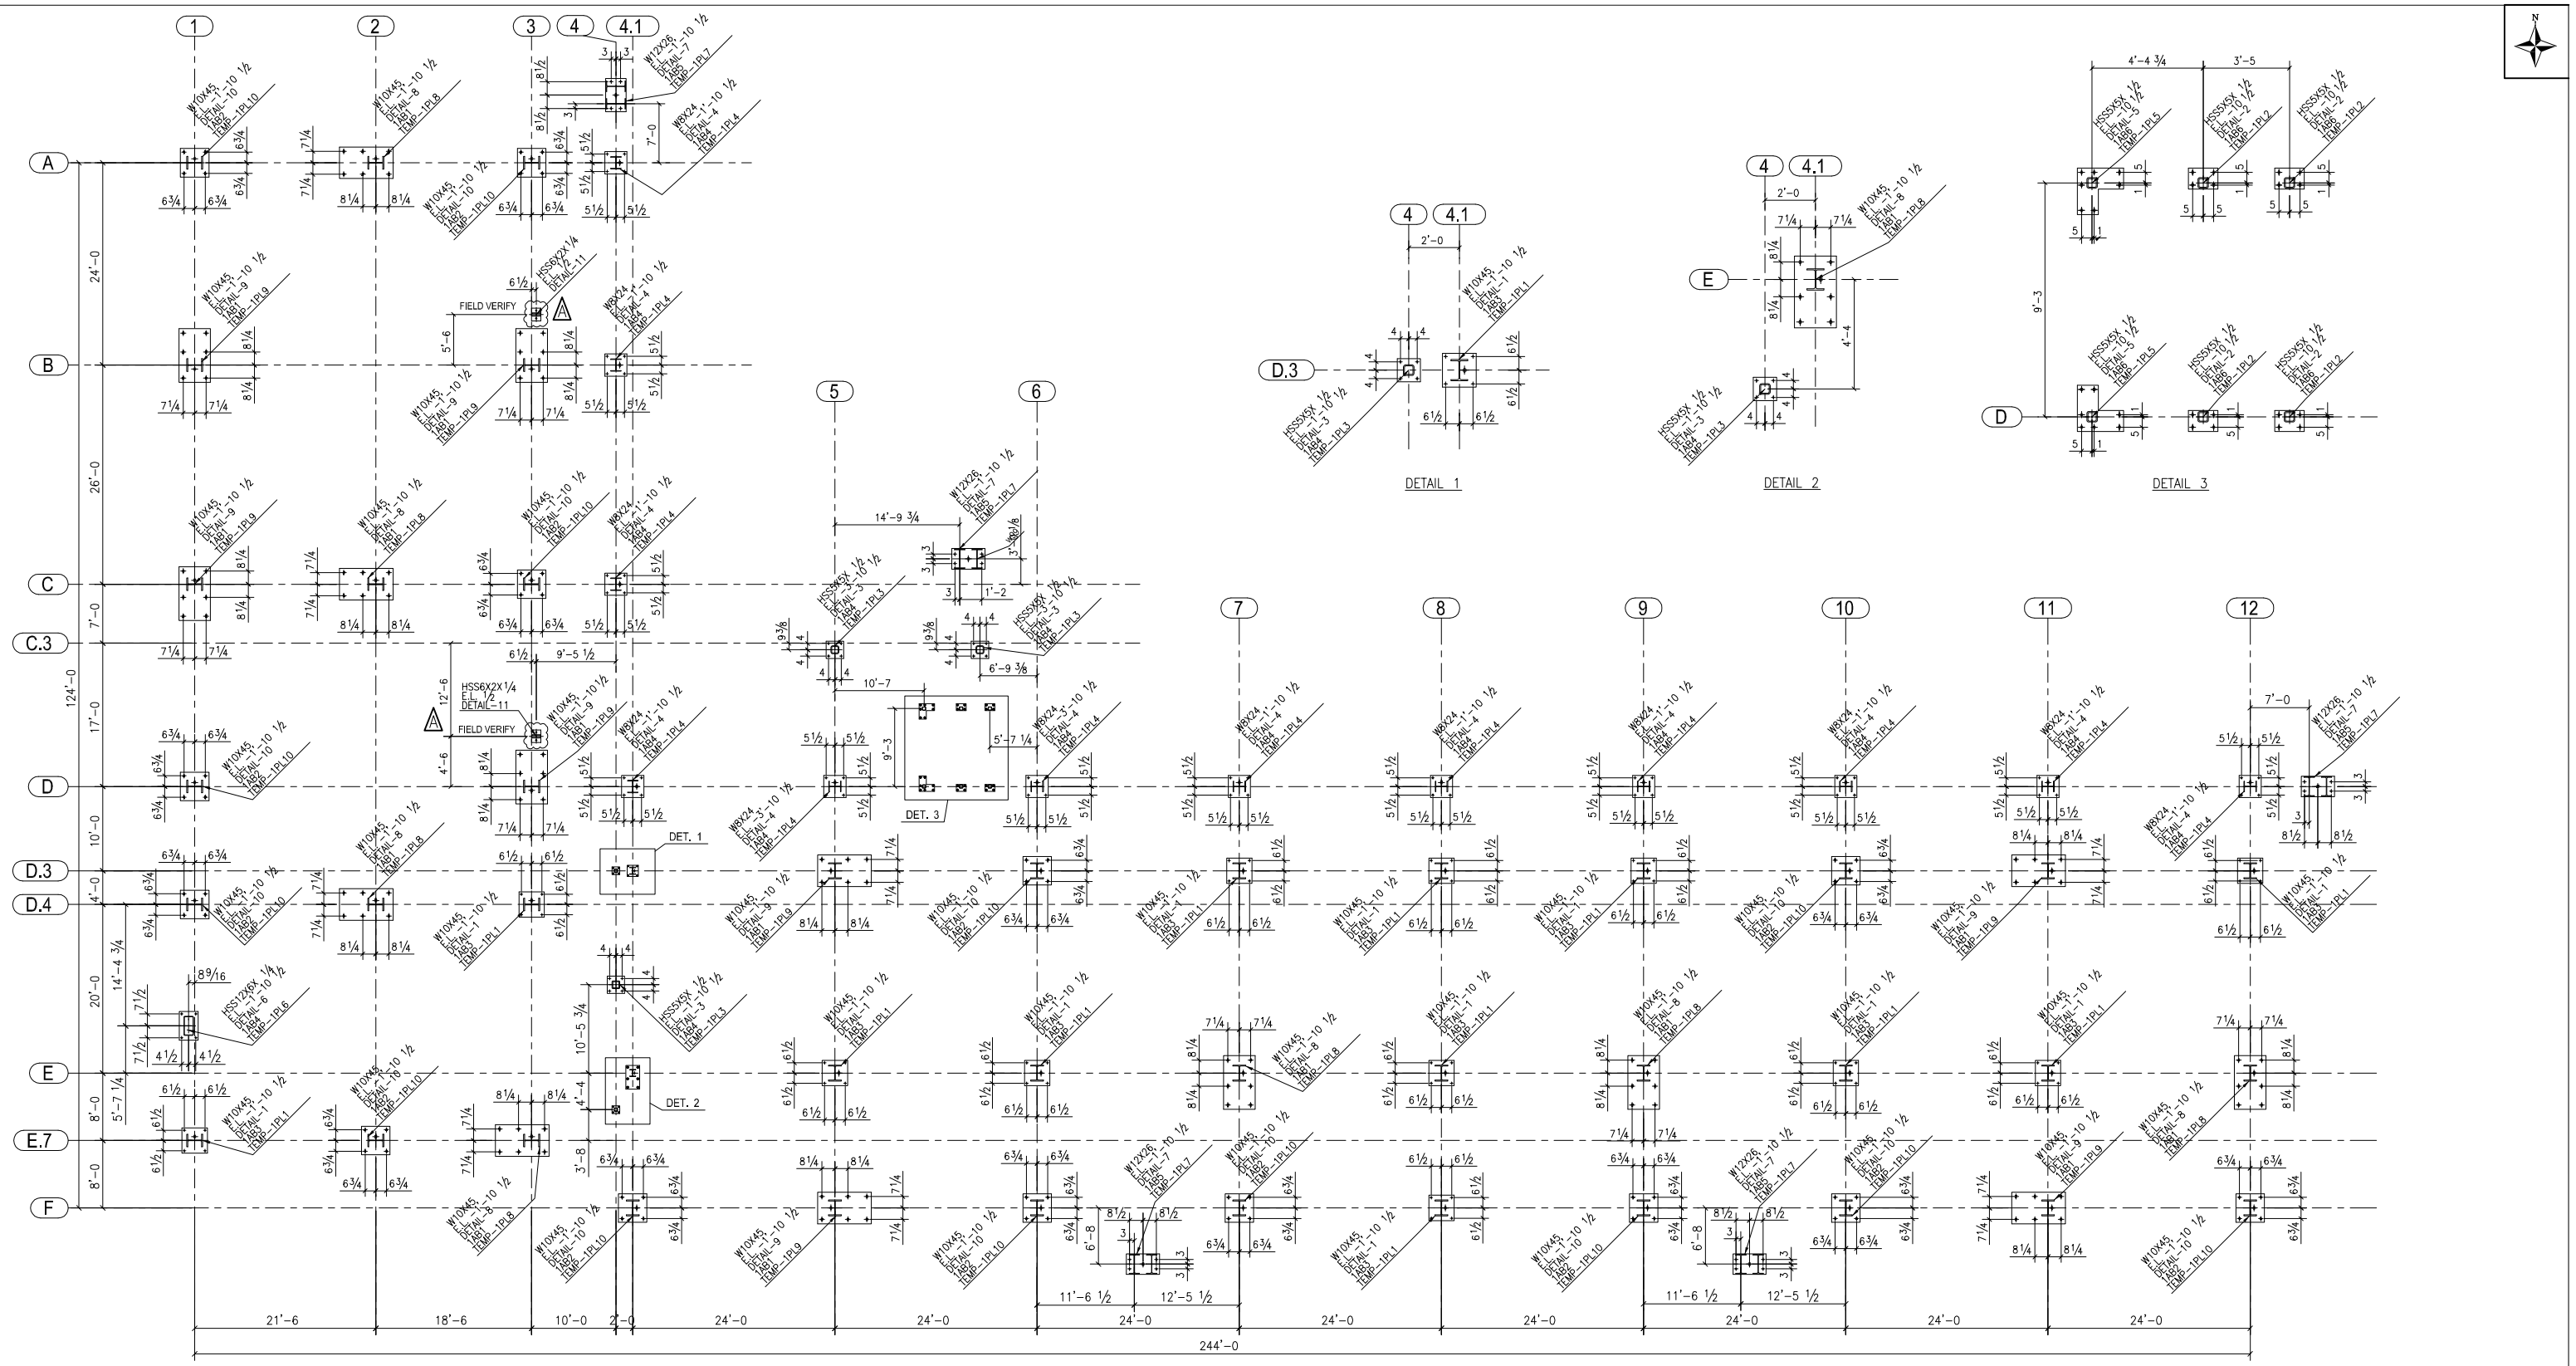

ANCHOR BOLT LAYOUT
(REF : AB2 & T01)

WORK WITH SHEETS: AB2 & T01				REV-D	--	--	CHECKED	--	--	ABOM	.
MATERIAL		PRINTS ISSUED		REV-C	--	--	CHECKED	--	--	ABOM	.
WIDE FLANGE	A992	SUBMITTAL		REV-B			CHECKED			ABOM	.
WT SECTIONS	A992	RE-SUBMITTAL	.	REV-A	NJ	06/05/12	CHECKED	SP	06/05/12	ABOM	.
TS/HSS	A500 GR B	REV-A	.	DRAWN	NJ	05/22/12	CHECKED	SP	05/22/12	ABOM	.
PIPE	A53 GR B	REV-B	.		BY	DATE		BY	DATE	RELEASED	
CHANNELS	A36	REV-C	.	CONTRACTOR		Contractor					
ANGLES	A36	REV-D	.	ARCHITECT		MANGINI ASSOCIATES,INC.					
PLATES	A36	REV-E	.	ENGINEER		ADVANCED STRUCTURAL DESIGN, INC.					
A-BOLTS	A325N UNO	REV-F	.	PROJECT		HOOVER HS NEW CLASSROOM BLDG					
A-BOLTS BRACED FRAMES	--	REV-G	.								
WELDS	E70XX	FABRICATION	.	ADDRESS		FRESNO UNIFIED SCHOOL DISTRICT					
HOLE / BOLT		ABOM # 12-26	.	ADDRESS		5550 N. FIRST STREET, FRESNO, CA 93710					
OPEN HOLES	--										
BOLTS	--										
SURFACE FINISH/PAINT NOTE											
CLEAN	SSPC-SP-1										
	SSPC-SP-3										
PAINT	--										
	--										

APPROVAL SET ONLY

JOB NO:

SHEET: AB1

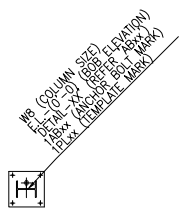

LEGEND: