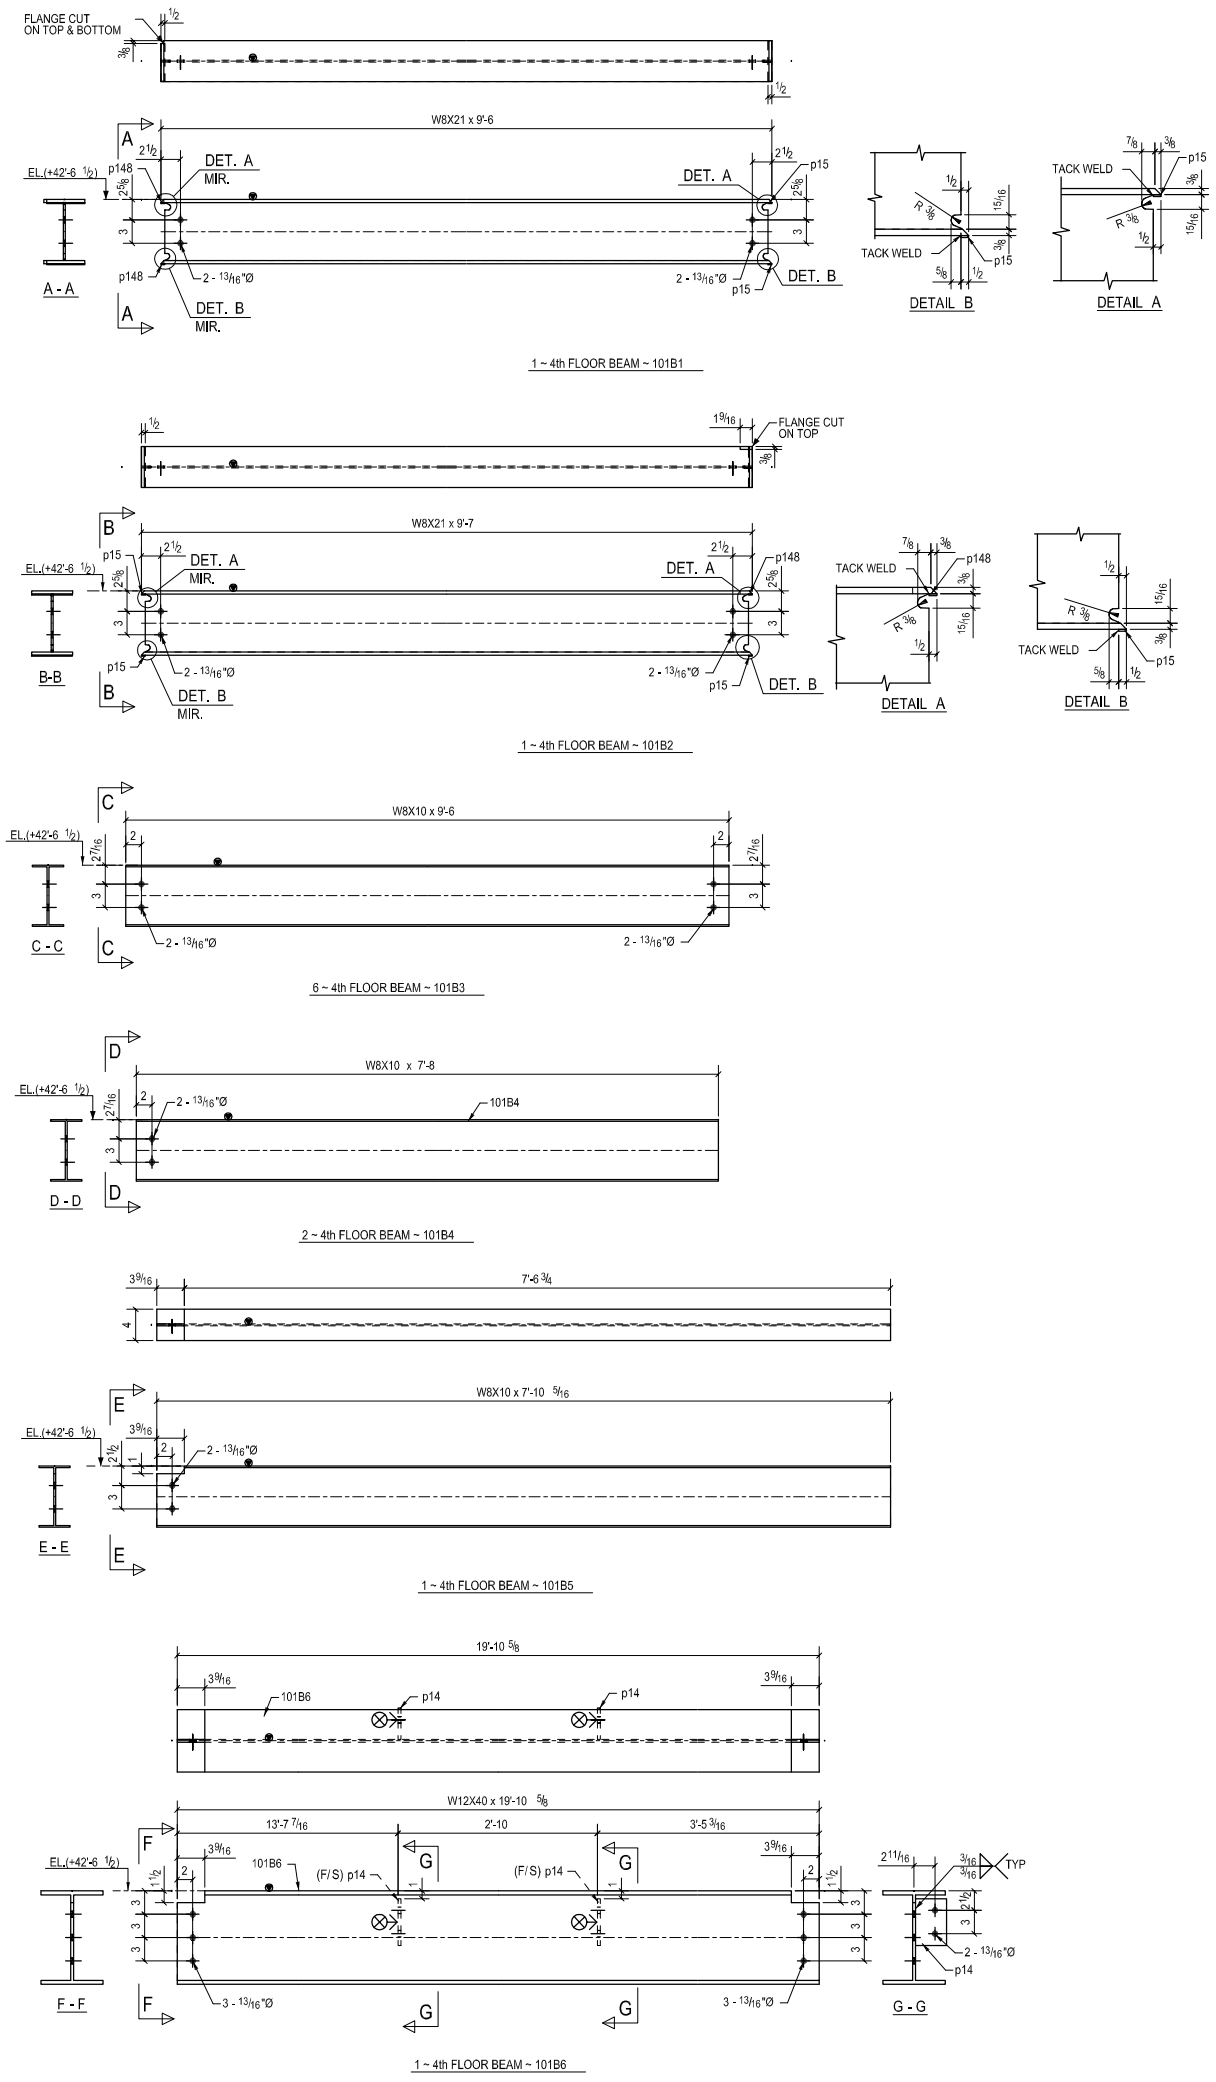

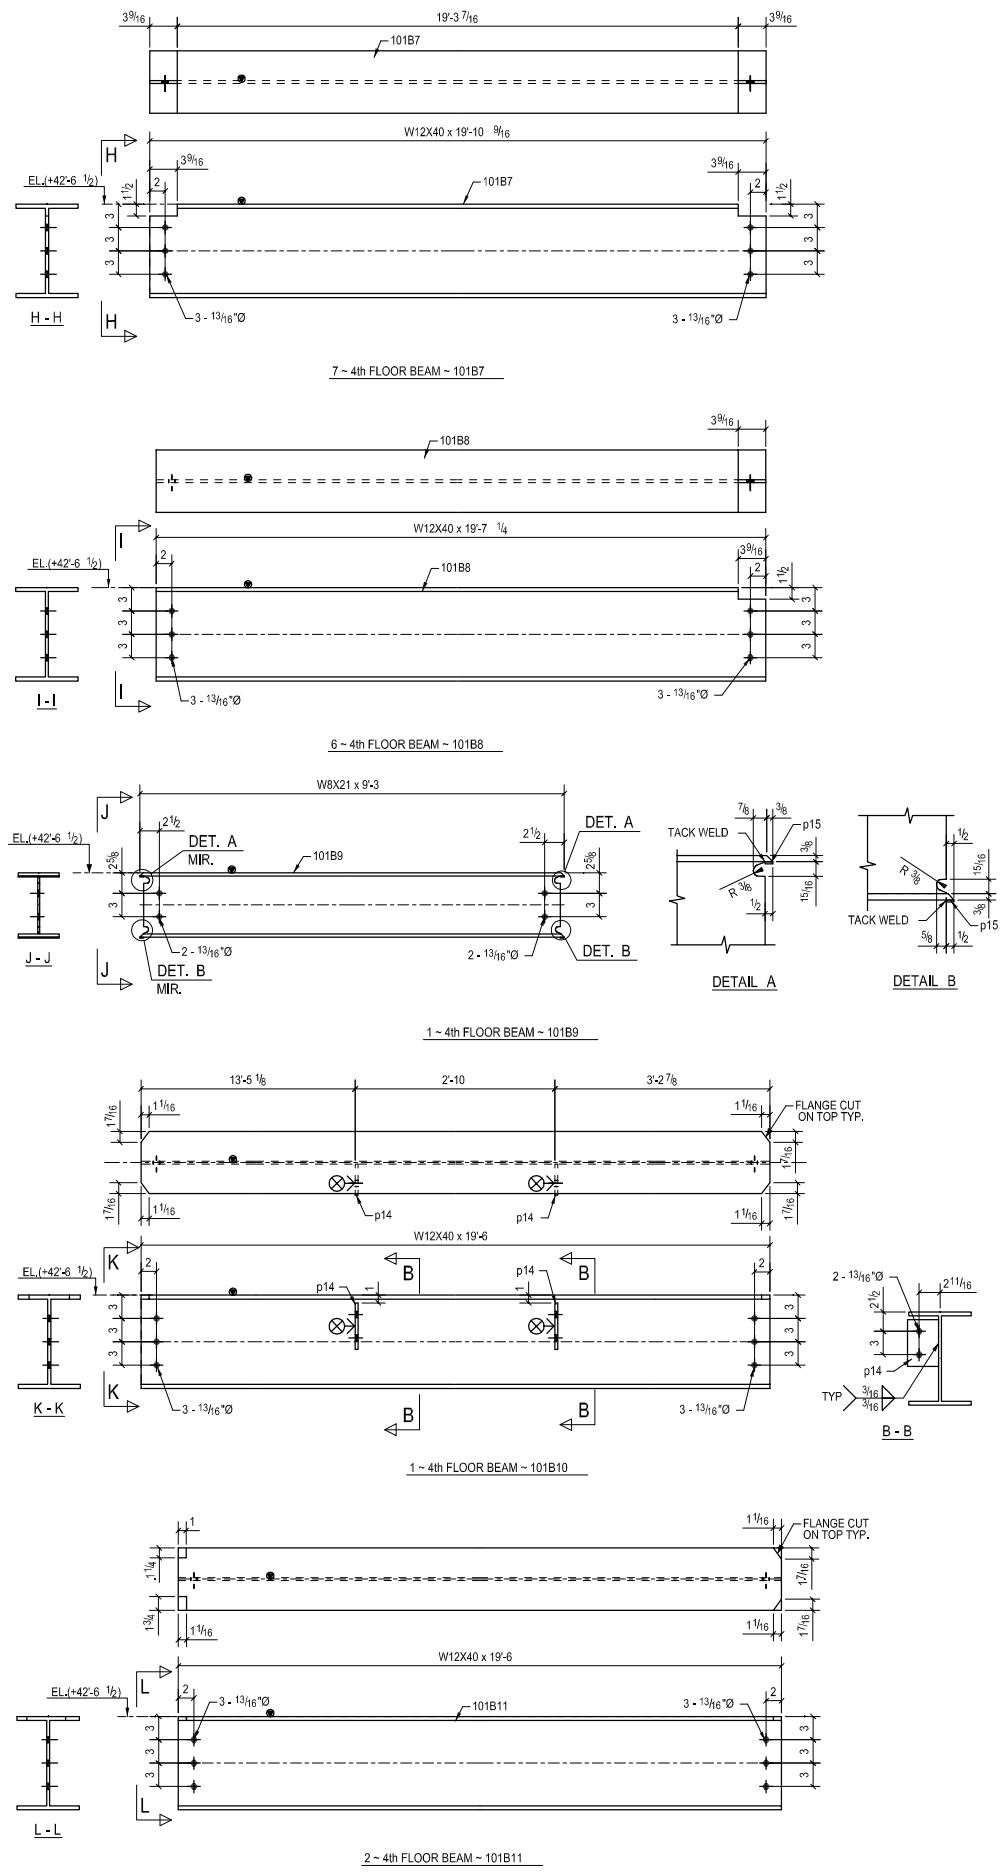

BILL OF MATERIAL

MARK	QTY	DESCRIPTION	LENGTH	WEIGHT	REMARKS
101B1	1	4th FLOOR BEAM			SQ-2
101B1	1	W8X21	9'-6"	199	A992
p15	2	FL1/8"X1/2"	0'-5 1/4"	0	A36
p148	2	FL1/8"X1/2"	0'-4 7/8"	0	A36
101B2	1	4th FLOOR BEAM			SQ-2
101B2	1	W8X21	9'-7"	201	A992
p15	3	FL1/8"X1/2"	0'-5 1/4"	0	A36
p148	1	FL1/8"X1/2"	0'-4 7/8"	0	A36
101B3	6	4th FLOOR BEAMS			SQ-2
101B3	6	W8X10	9'-6"	574	A992
101B4	2	4th FLOOR BEAMS			SQ-2
101B4	2	W8X10	7'-8"	154	A992
101B5	1	4th FLOOR BEAM			SQ-2
101B5	1	W8X10	7'-10 5/16"	79	A992
101B6	1	4th FLOOR BEAM			SQ-2
101B6	1	W12X40	19'-10 5/8"	792	A992
p14	2	FL3/8"X4"	0'-6"	5	A36
101B7	7	4th FLOOR BEAMS			SQ-2
101B7	7	W12X40	19'-10 9/16"	5541	A992
101B8	6	4th FLOOR BEAMS			SQ-2
101B8	6	W12X40	19'-7 1/4"	4684	A992
101B9	1	4th FLOOR BEAM			SQ-2
101B9	1	W8X21	9'-3"	194	A992
p15	4	FL1/8"X1/2"	0'-5 1/4"	0	A36
101B10	1	4th FLOOR BEAM			SQ-2
101B10	1	W12X40	19'-6"	776	A992
p14	2	FL3/8"X4"	0'-6"	5	A36
101B11	2	4th FLOOR BEAMS			SQ-2
101B11	2	W12X40	19'-6"	1553	A992
		TOTAL WEIGHT THIS DRAWING		14759	

CONSULTANTS:

MJE & D

MJ ENGINEERING & DESIGN

3 BATTISTA CT
SAYREVILLE NJ 08872
PHONE : (201) 365-8065
EMAIL : YOUSSEFPE@GMAIL.COM

NO.	DATE	REVISION
B		DETAIL MARK UPDATED
A		For Approval

DESIGNER: ---
DRAWN BY: AJ
CHECKED BY: SP
Date:

CLIENT:

PROJECT:
122 W 146TH STREET
NEW YORK CITY, NY 10039

DRAWING TITLE:
BEAM

DRAWING NO.: 101

SHEET NO.: 101