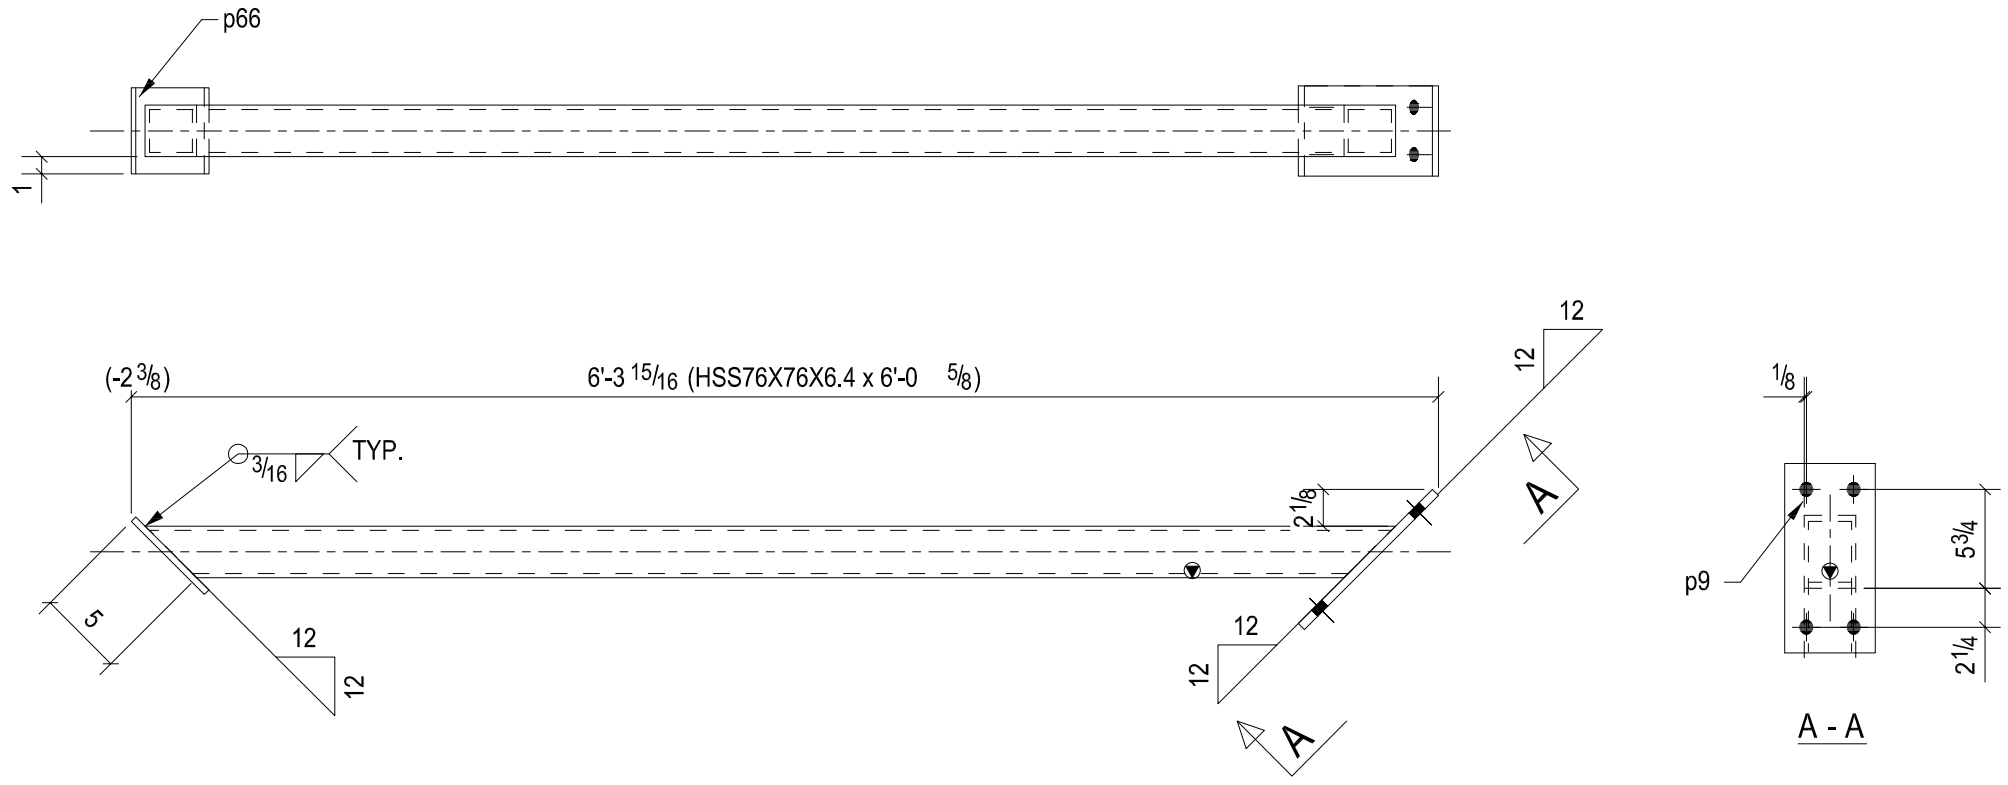

2 - VERTICAL HSS BRACES - BR2

BILL OF MATERIAL

Qty Ea.	Qty Tot	Piece Mark	Description	Length	Weight Total	Remarks	Adv Mill #	Steel Grade
	2	BR2	VERTICAL HSS BRACES					
2	2		HSS76X76X6.4	6'-0 5/8"	107	BEV-2		350W
1	2	p9	FL1/2"X5 1/4"	0'-11"	16			350W
1	2	p66	FL3/8"X5"	0'-6"	6			350W

STEEL ASTM	G.40.21 GRADE 350W	UNO
ELECTRODES		UNO
WELDS	W59.1.	UNO
OPEN HOLES	13/16	UNO
BOLTS	ASTM A-325	UNO
PAINT	ONE COAT OF GREY PRIMER	UNO

PROJECT NAME: VersaCold - Renovations

LOCATION: Lethbrdge Tood Centre 26th Street

CONTRACTOR:

ARCHITECT: HASEGAWA AND ASSOCIATES LTD.

DATE	NO.	DESCRIPTION	BY
	A	Issued For Review	

DESCRIPTION: HSS BRACE

DATE:

DRAWN BY:

JOB No. 08-003

DRG No. BR2