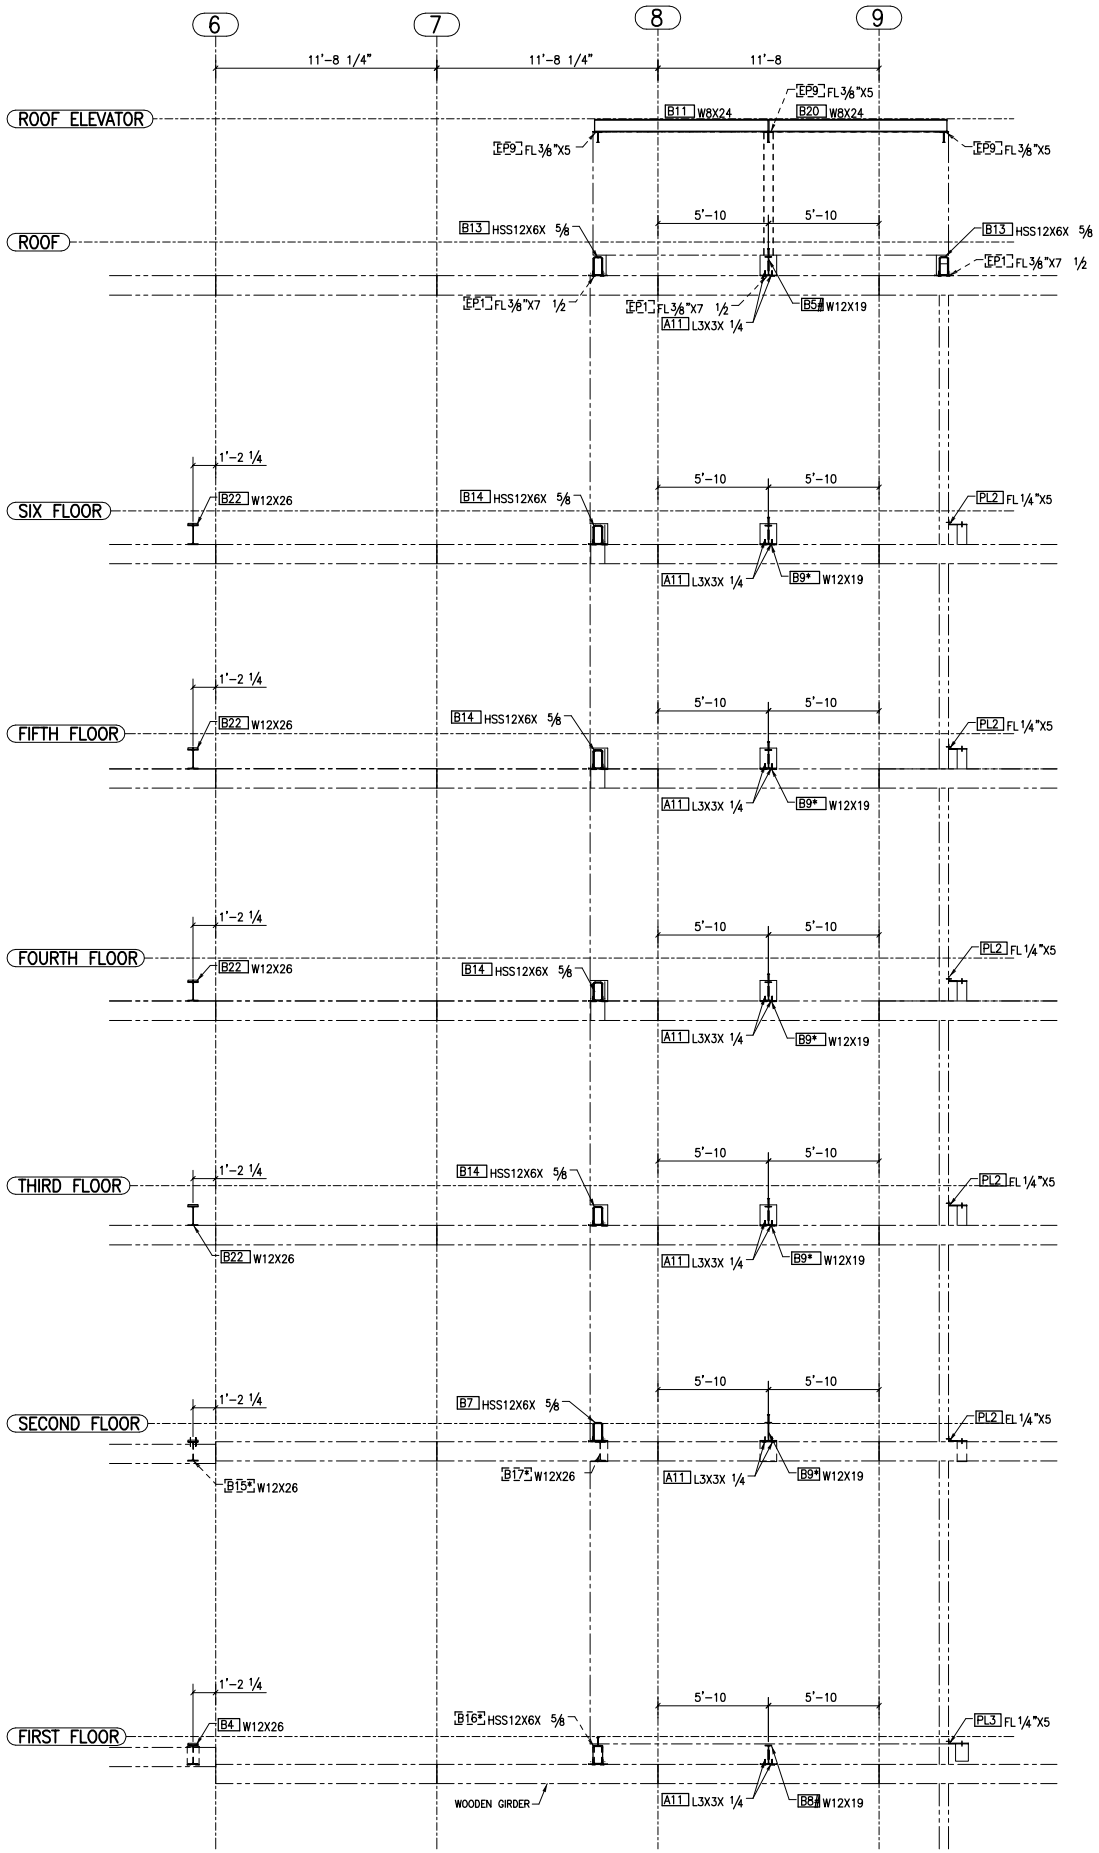

ELEVATION ON GRID C

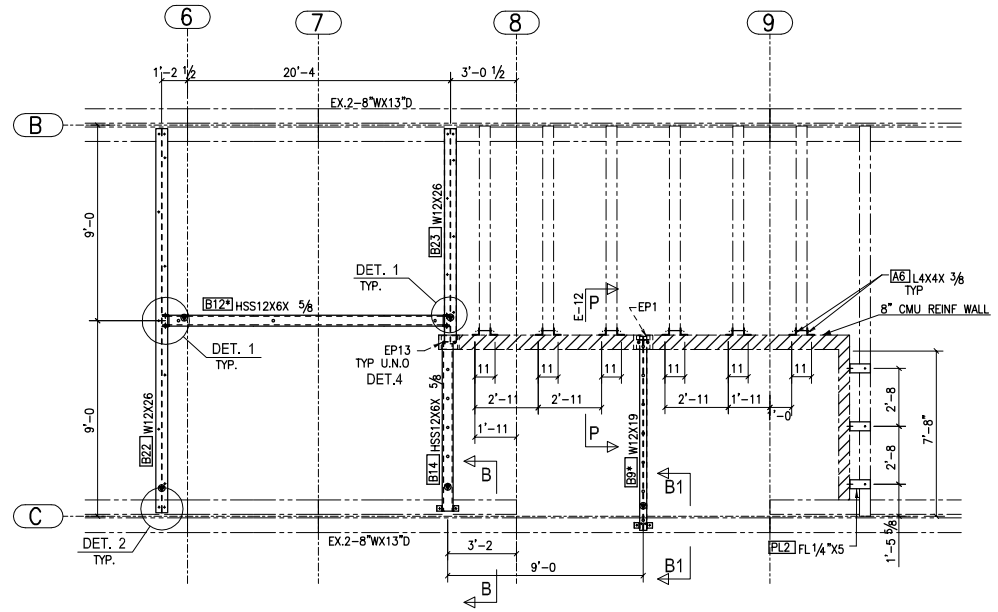

THIRD FLOOR FRAMING PLAN

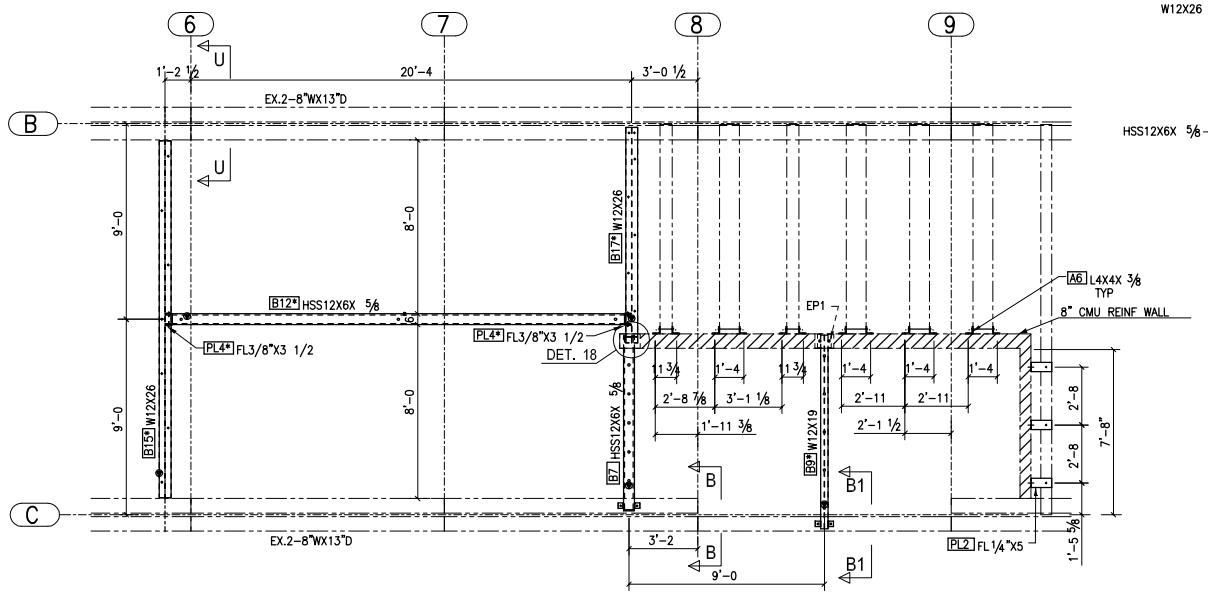

SECOND FLOOR FRAMING PLAN

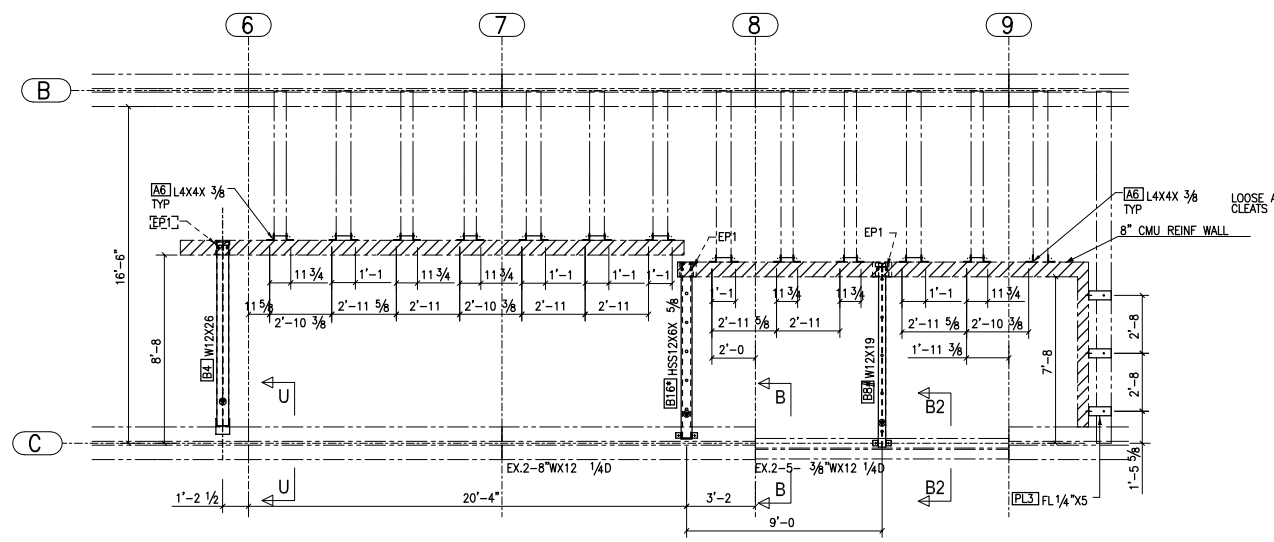

FIRST FLOOR FRAMING PLAN

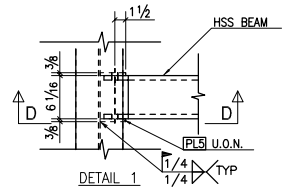

DETAIL 1

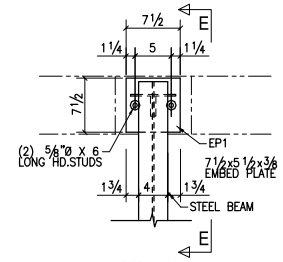

DETAIL 3

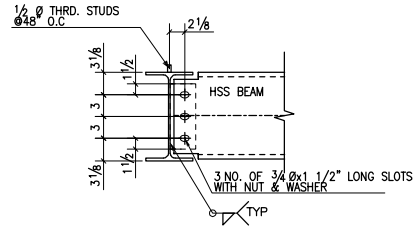

D–D

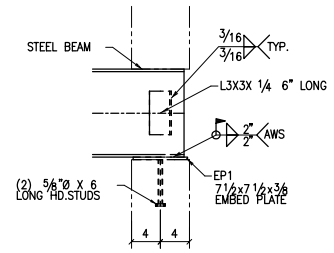

E–E
TYP. WELDE DETAIL

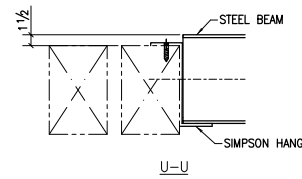

U–U

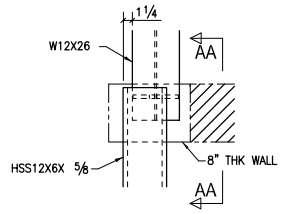

DETAIL 18

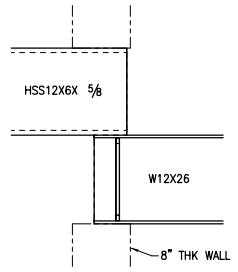

AA–AA

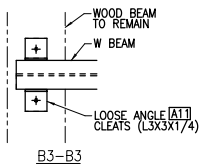

B3–B3

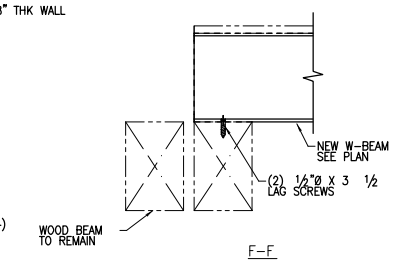

F–F

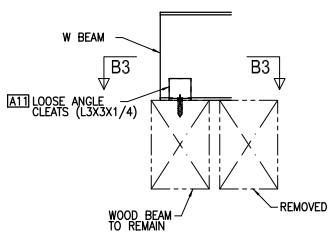

B1–B1

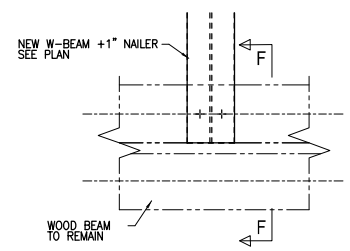

DETAIL 2

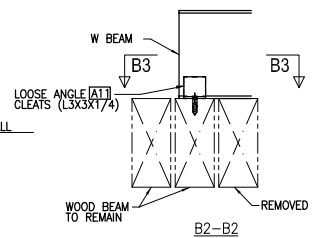

B2–B2

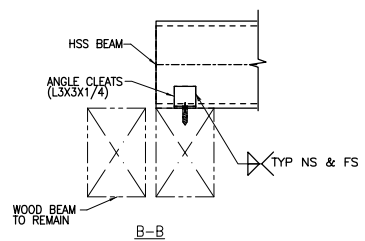

B–B

REV.	DESCRIPTION	DATE	DWN	CHK
1				

GENERAL NOTES

MATERIAL:

HOLES: - DIA, U/N CONNS.: ASTM A325 ELECTRODES :

SURFACE PREP. AND PAINT: SSPC-SP3 ONE COAT OF SHOP PRIMER U.N.O. REF. DRG.

DESCRIPTION: ELEVATION AT GRID C & PLANS

PROJECT NAME 210 N GREEN ST.
LOCATION 210 N GREEN ST. CHICAGO, IL

DRAWN BY

DRAWING FILE MODIFIC	DATE
DRAWN BY	DATE
CHED. BY	DATE
JOB No.	DRG. No. E-01 / REV. 1