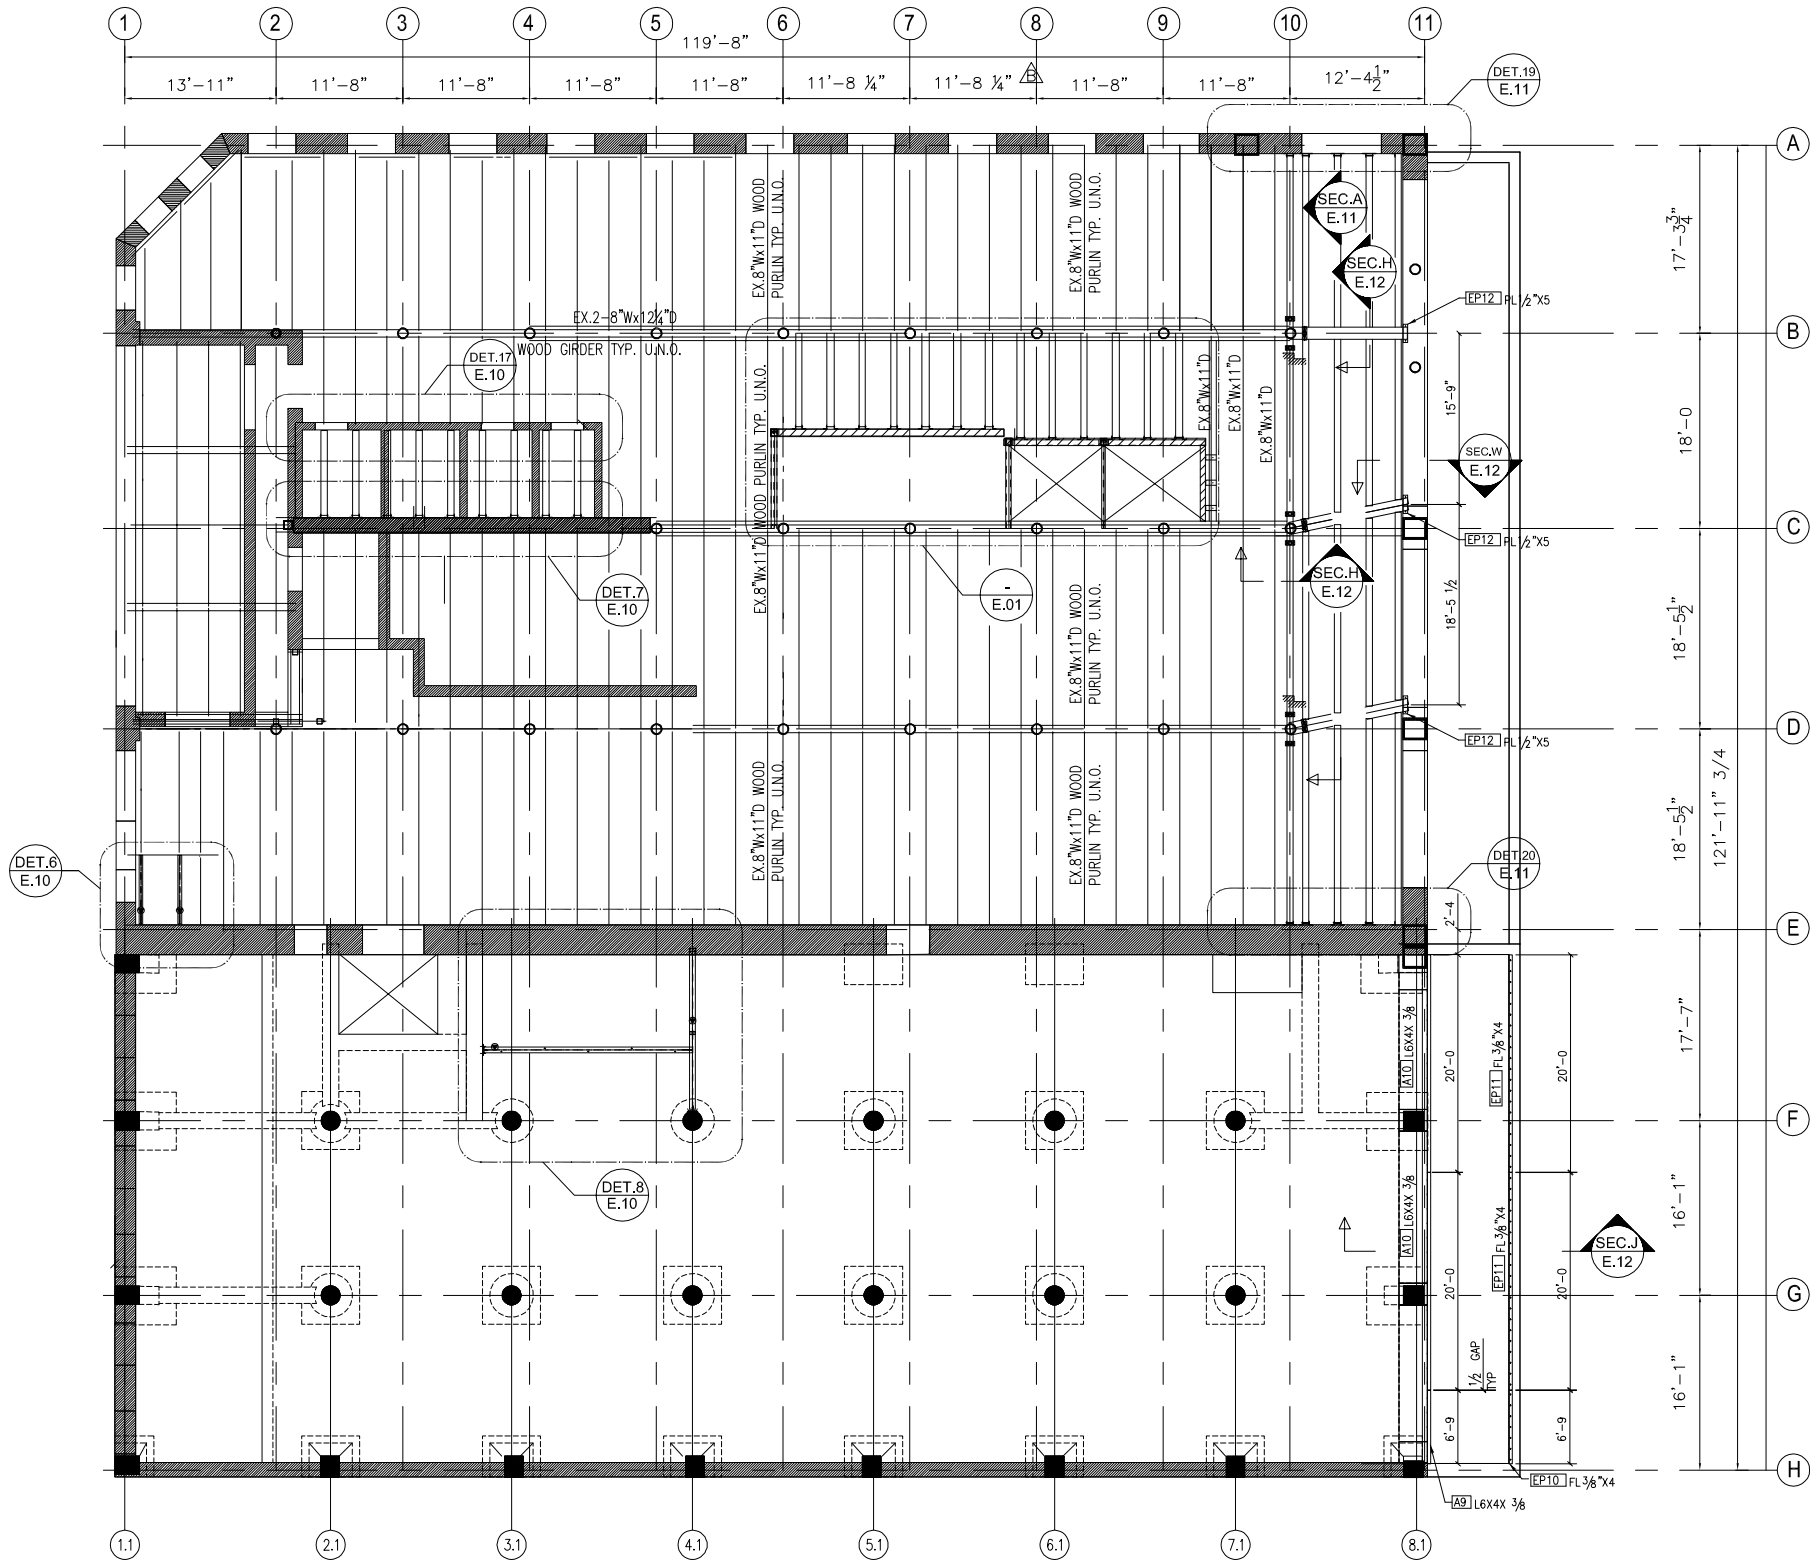

NORTH

FIRST FLOOR FRAMING PLAN

SCALE: $1\frac{1}{16}$"=1'-0"

NOTE: REFER AB-1 ANCHOR BOLT LAYOUT FOR COLUMN MARKINGS.

REV.	DESCRIPTION	DATE	DWN	CHK
B				
A				

GENERAL NOTES

MATERIAL:

HOLES: - DIA. U/N | CONN'S.: ASTM A325 | ELECTRODES :

SURFACE PREP. AND PAINT: SSPC-SP3 ONE COAT OF SHOP PRIMER U.N.O.

REF. DRG.

DESCRIPTION: FIRST FLOOR FRAMING PLAN

PROJECT NAME 210 N GREEN ST.
LOCATION 210 N GREEN ST. CHICAGO, IL

DRAWN BY

DRAWING FILE MODIFY: DATE

DRAWN BY DATE

CHED. BY DATE

JOB No.

DRG. No. E-03 REV. B

American Steel Fabricators, Inc.
9679 Ivanhoe Ave.
Schiller Park, IL. 60176