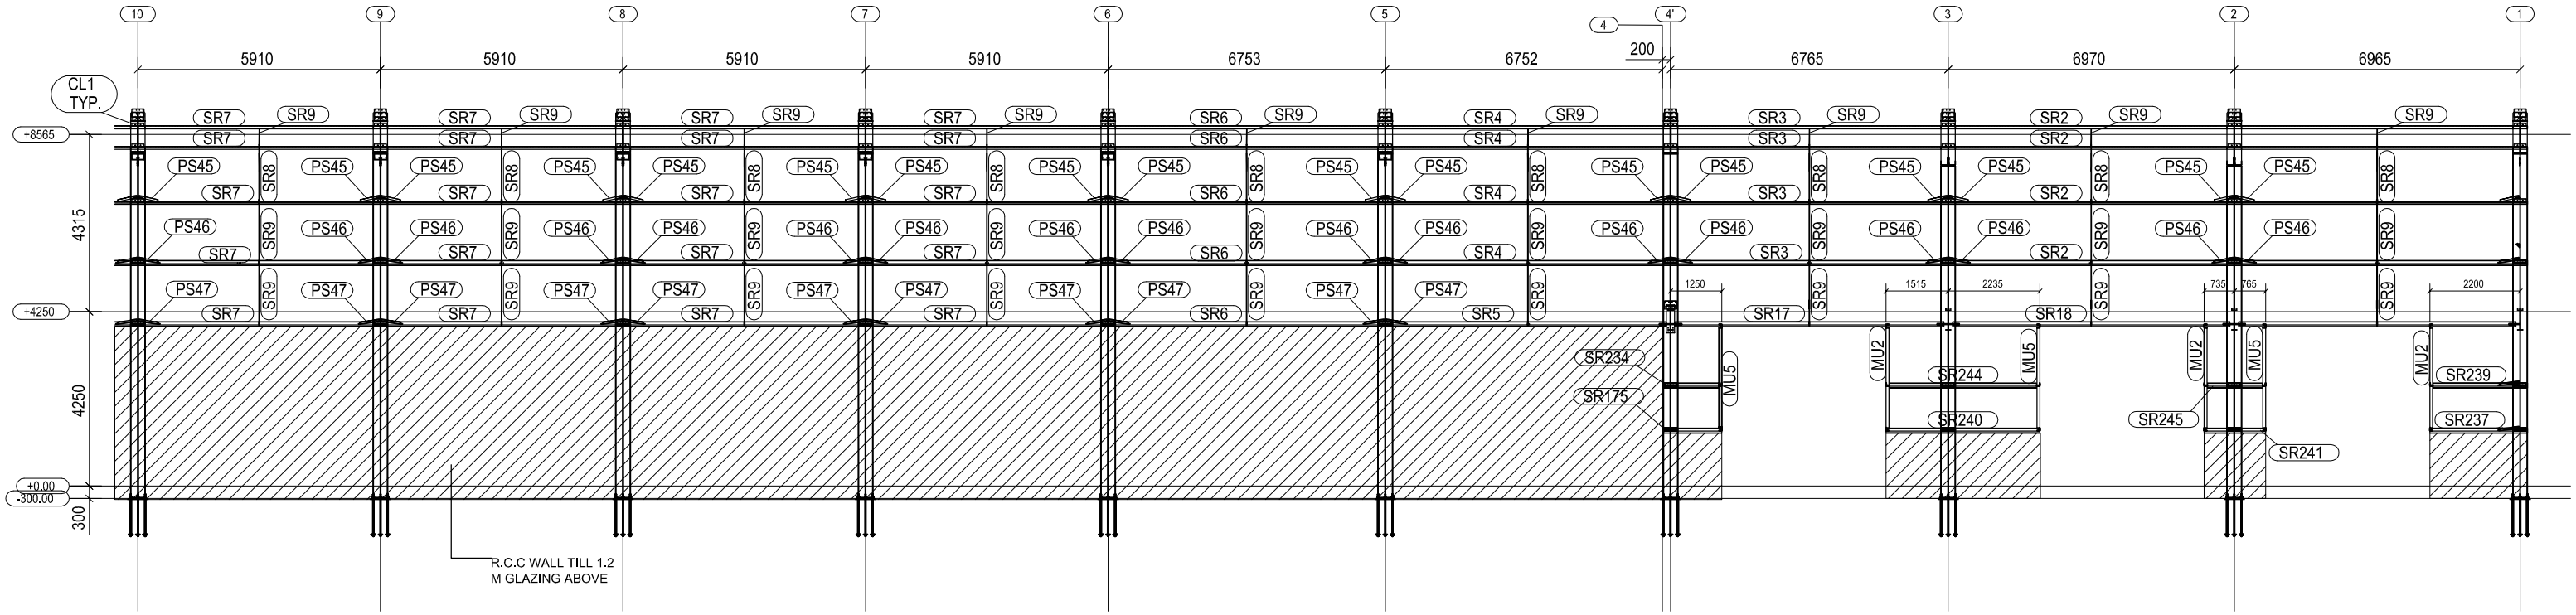

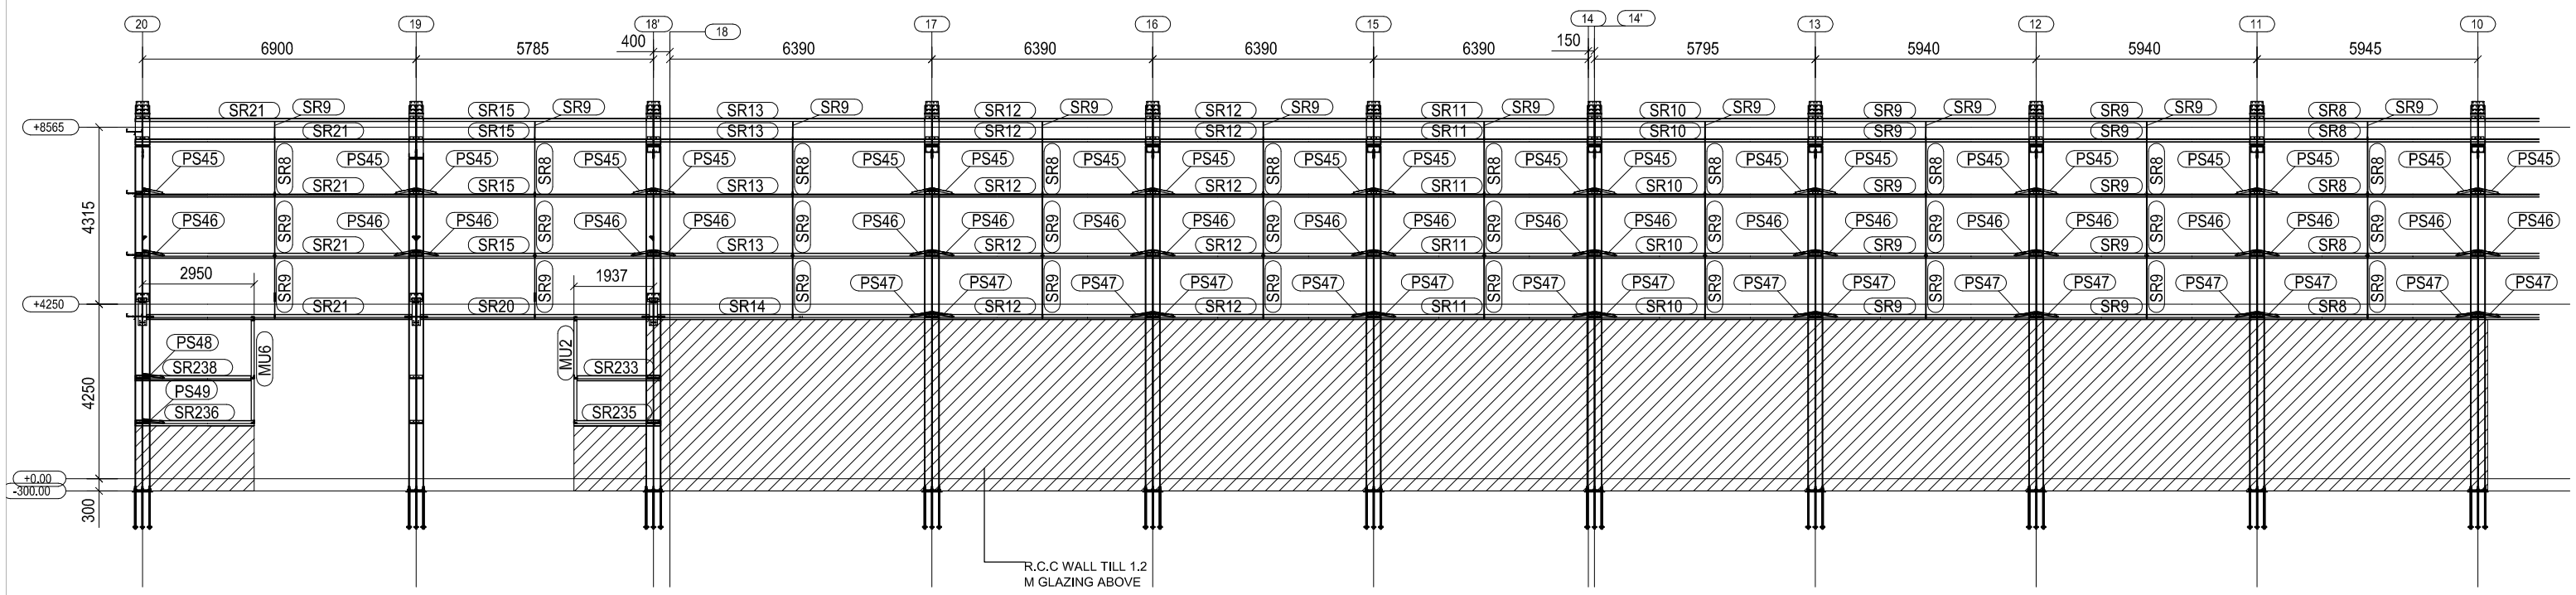

DATE :-	PROJECT : -				CLIENT : -	DRAWING					DRAWING
02-01-2013	WEAVING PLANT AT SANTEJ	B	SAGROD,PURLIN STAY,SR21 ADDED	09-01-2013		ELEVATION ON GRID 'K'				SHREE PREFAB STEELS P LIMITED. PLOT NO.453 ,Opp. Chacharwadi Bus Stop, Nr SPI ContainerOpp. Divya Bhaskar Press, Chnagodar Bavla Road,Chacharwadi. Phone: 079-65413309 , 40075253 Fax: 079-30022795 Mobile: 09099972642	NO :-
		A	FOR CONSTRUCTION	02-01-2013		SCALE :- AS SHOWN	DRAWN:- N.J.	CHECKED :- K.G.	REVISION :- B		E-07
		REV.	DESCRIPTION	DATE							