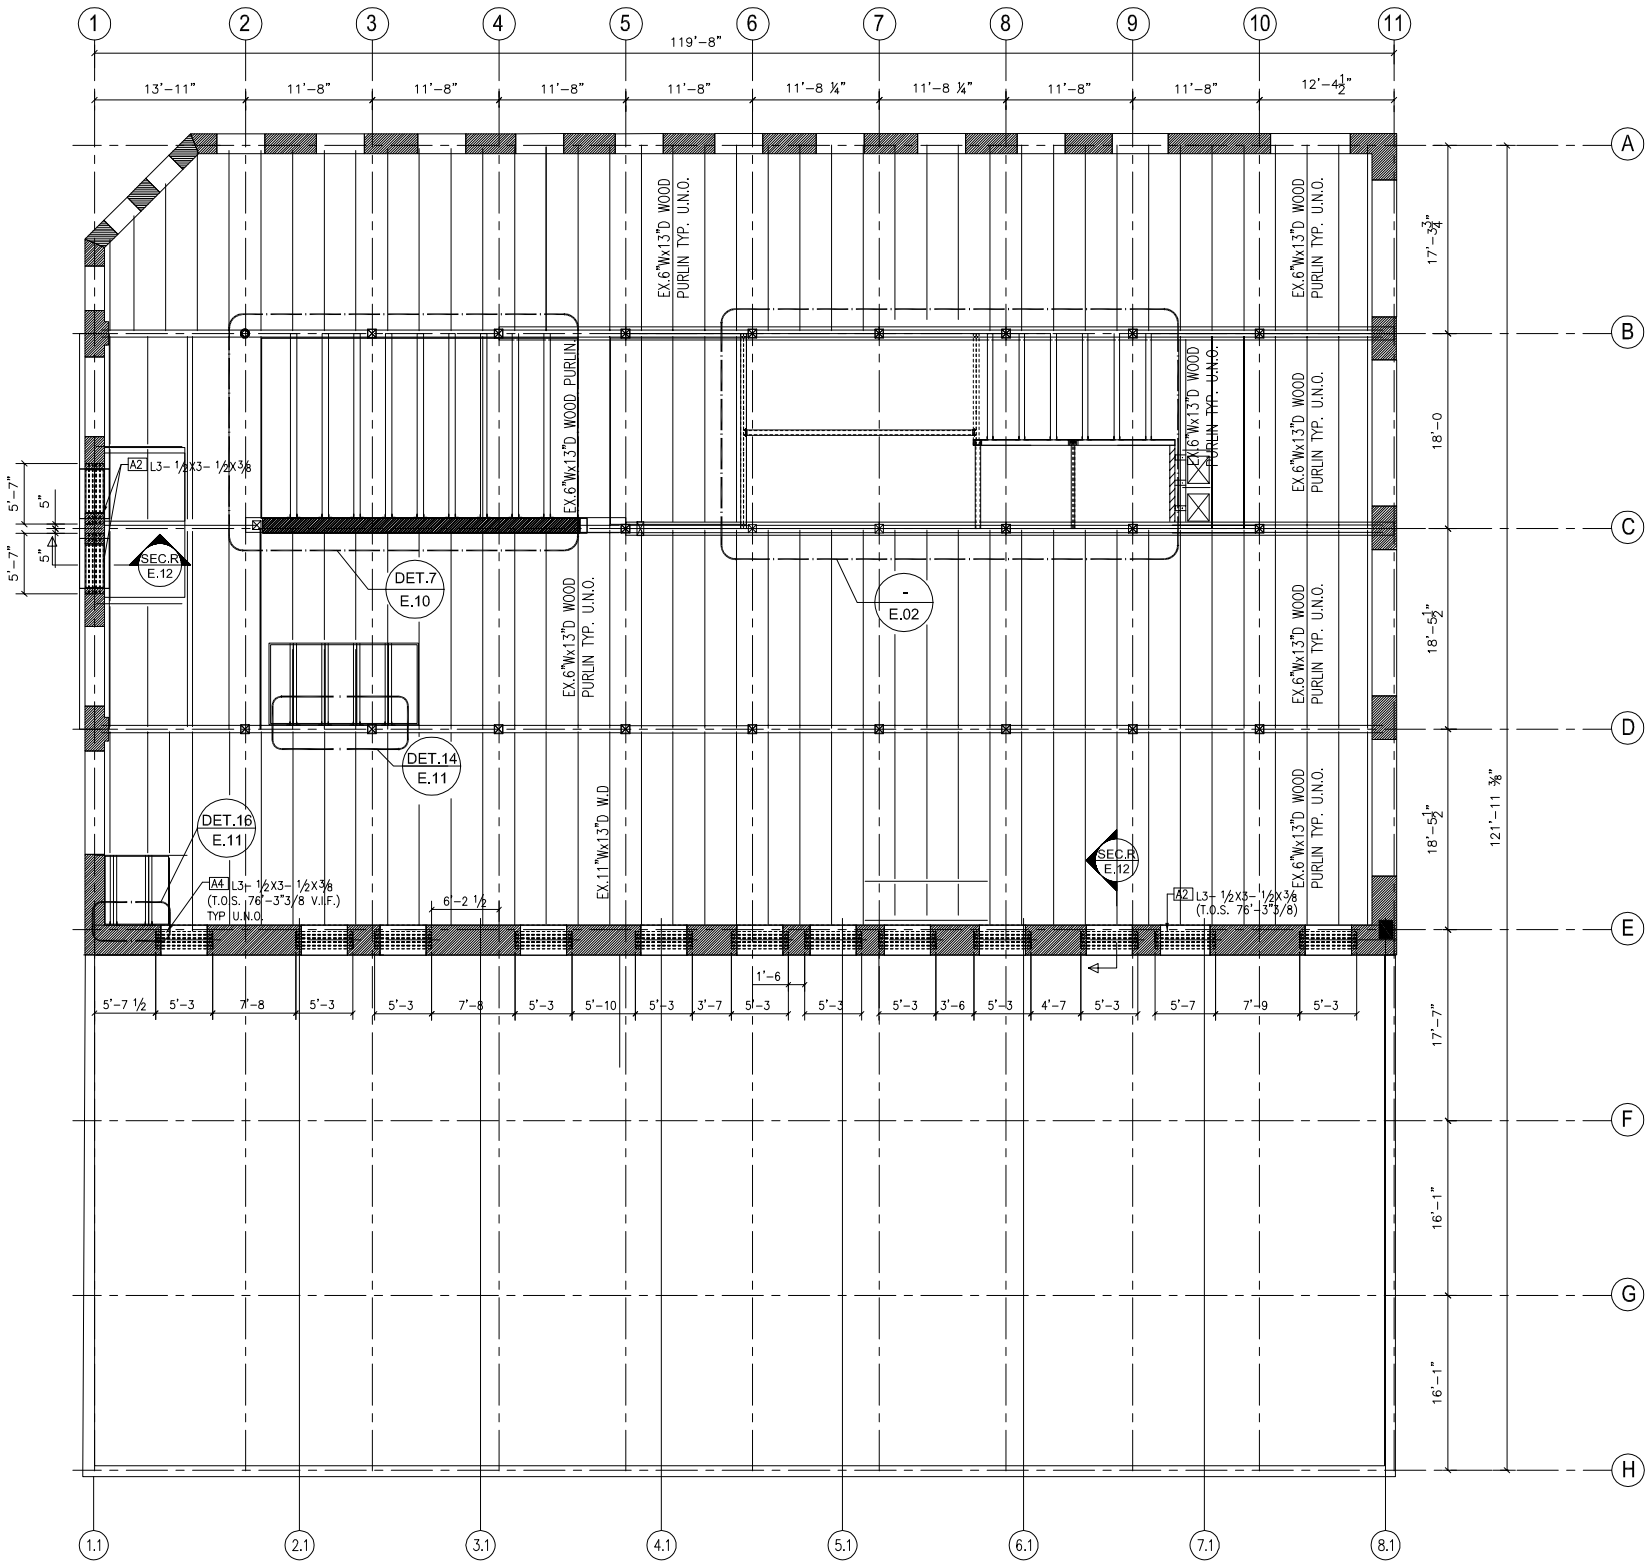

NORTH

SIXTH FLOOR FRAMING PLAN

SCALE: $1\frac{1}{8}$"=1'-0"

REV.	DESCRIPTION	DATE	DWN	CHK
B				
A				

GENERAL NOTES

MATERIAL:

HOLES: - DIA. U/N | CONNS.: ASTM A325 | ELECTRODES :

SURFACE PREP. AND PAINT: SSPC-SP3
ONE COAT OF SHOP PRIMER U.N.O.

REF. DRG.

DESCRIPTION: SIXTH FLOOR FRAMING PLAN

PROJECT NAME 210 N GREEN ST.
LOCATION 210 N GREEN ST. CHICAGO, IL

DRAWN BY

DRAWING FILE MODIF'D:	DATE		
DRAWN BY	DATE		
CHED. BY	DATE		
JOB No.	DRG. No. E-08	REV. B	