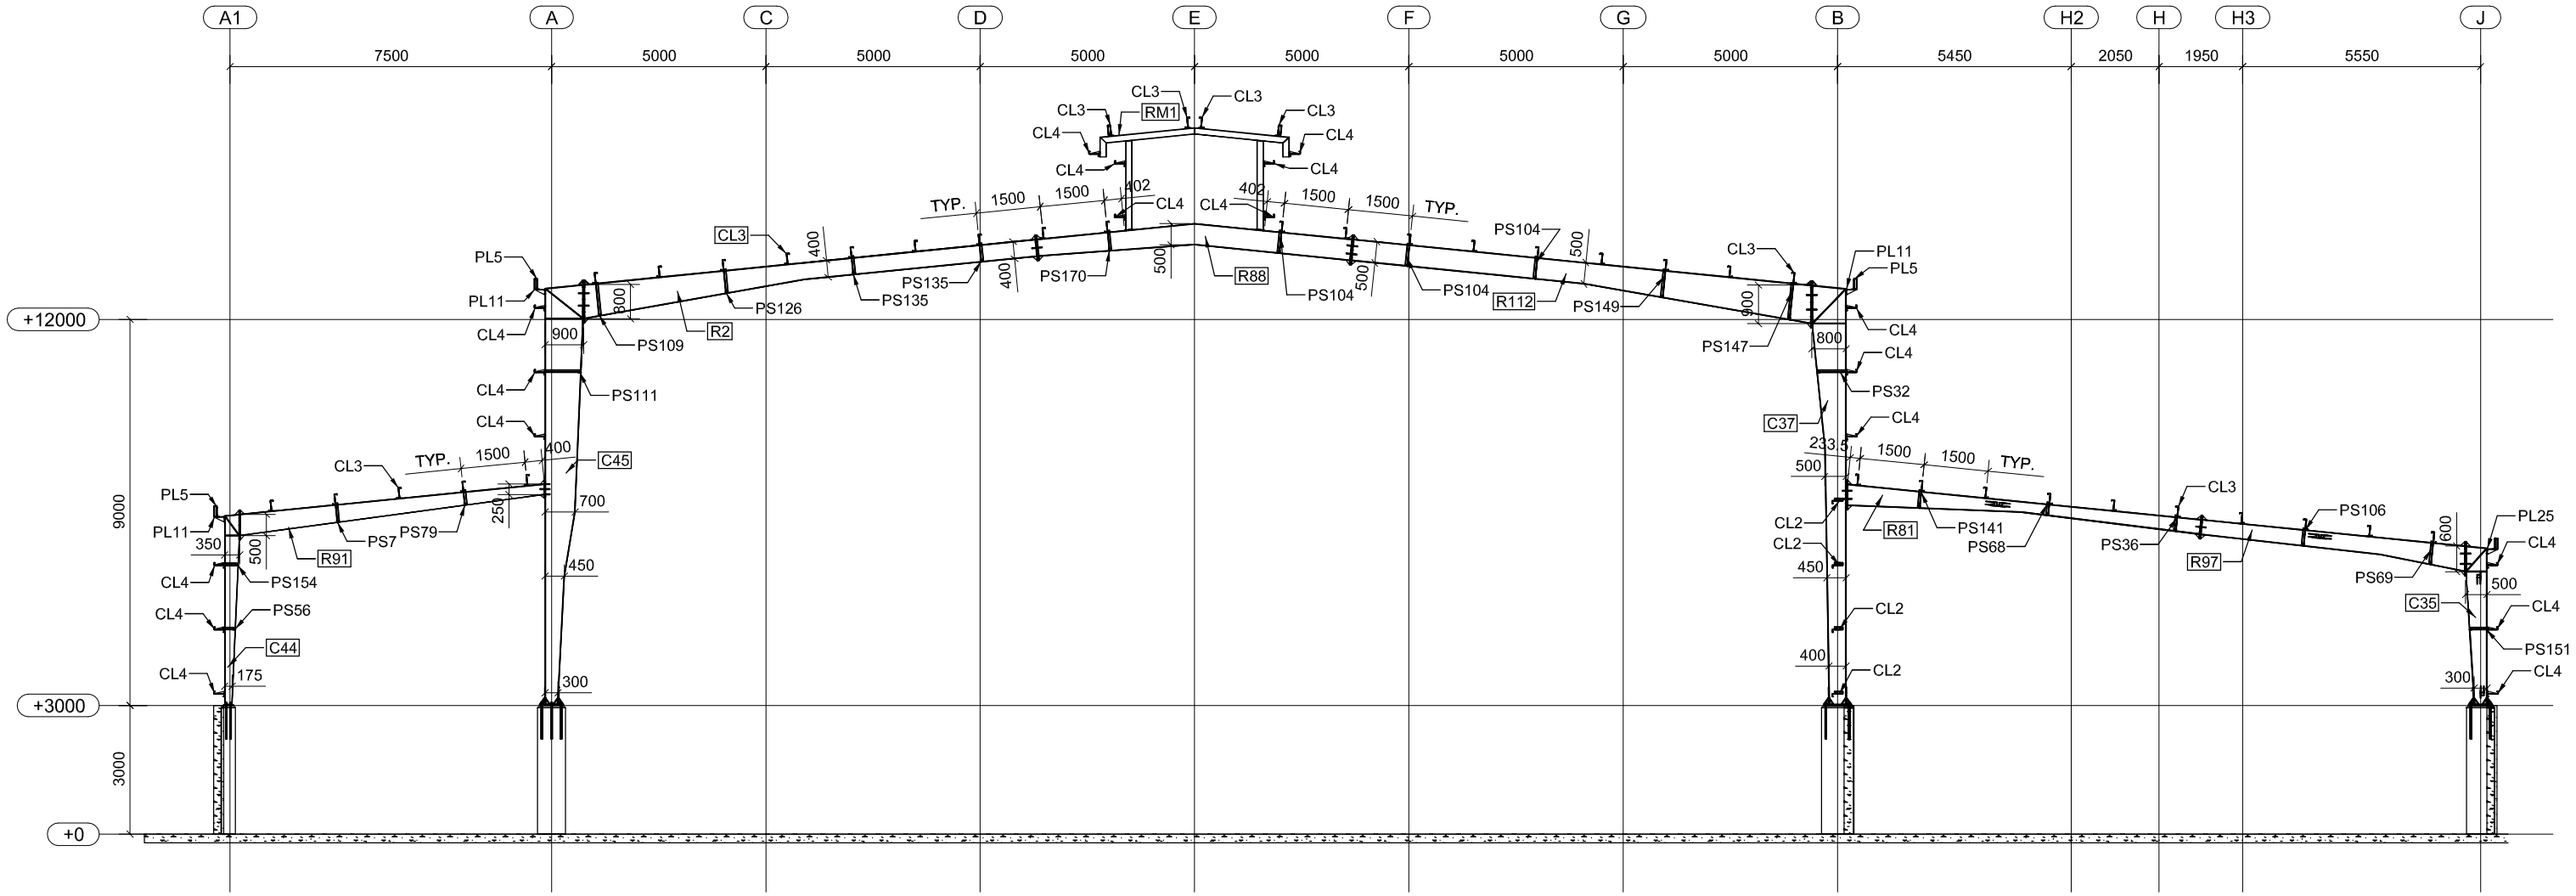

ELEVATION ATGRID - 7

NOTES:
UNLESS OTHERWISE SPECIFIED ALL DIMENSIONS ARE IN MM.
TOLERANCE FOR ALL ATTACHED COMPONENTS & C/D SHALL BE K 1mm.
TOLERANCE OVERALL LENGTH OF COLUMN & RAFTER K 2mm.

2011	DATE	NAME			
DRAWN					
CHKD			A		
APPD			REV	MODIFICATIONS TECHNIQUES CONSTRUCT / MFR. TECHNICAL MODIFICATIONS	DATE

SCALE :

ITEM CODE :

TITLE : NAVSAN GLASS LTD. ELEVATION AT GRID -7

DRG NO : [GRID -7] REV. A

REF. DRG NO : SHEET : 1 / 1

UNLESS SPECIFIED GENERAL TOLERANCE: IS - 1852 / 7215