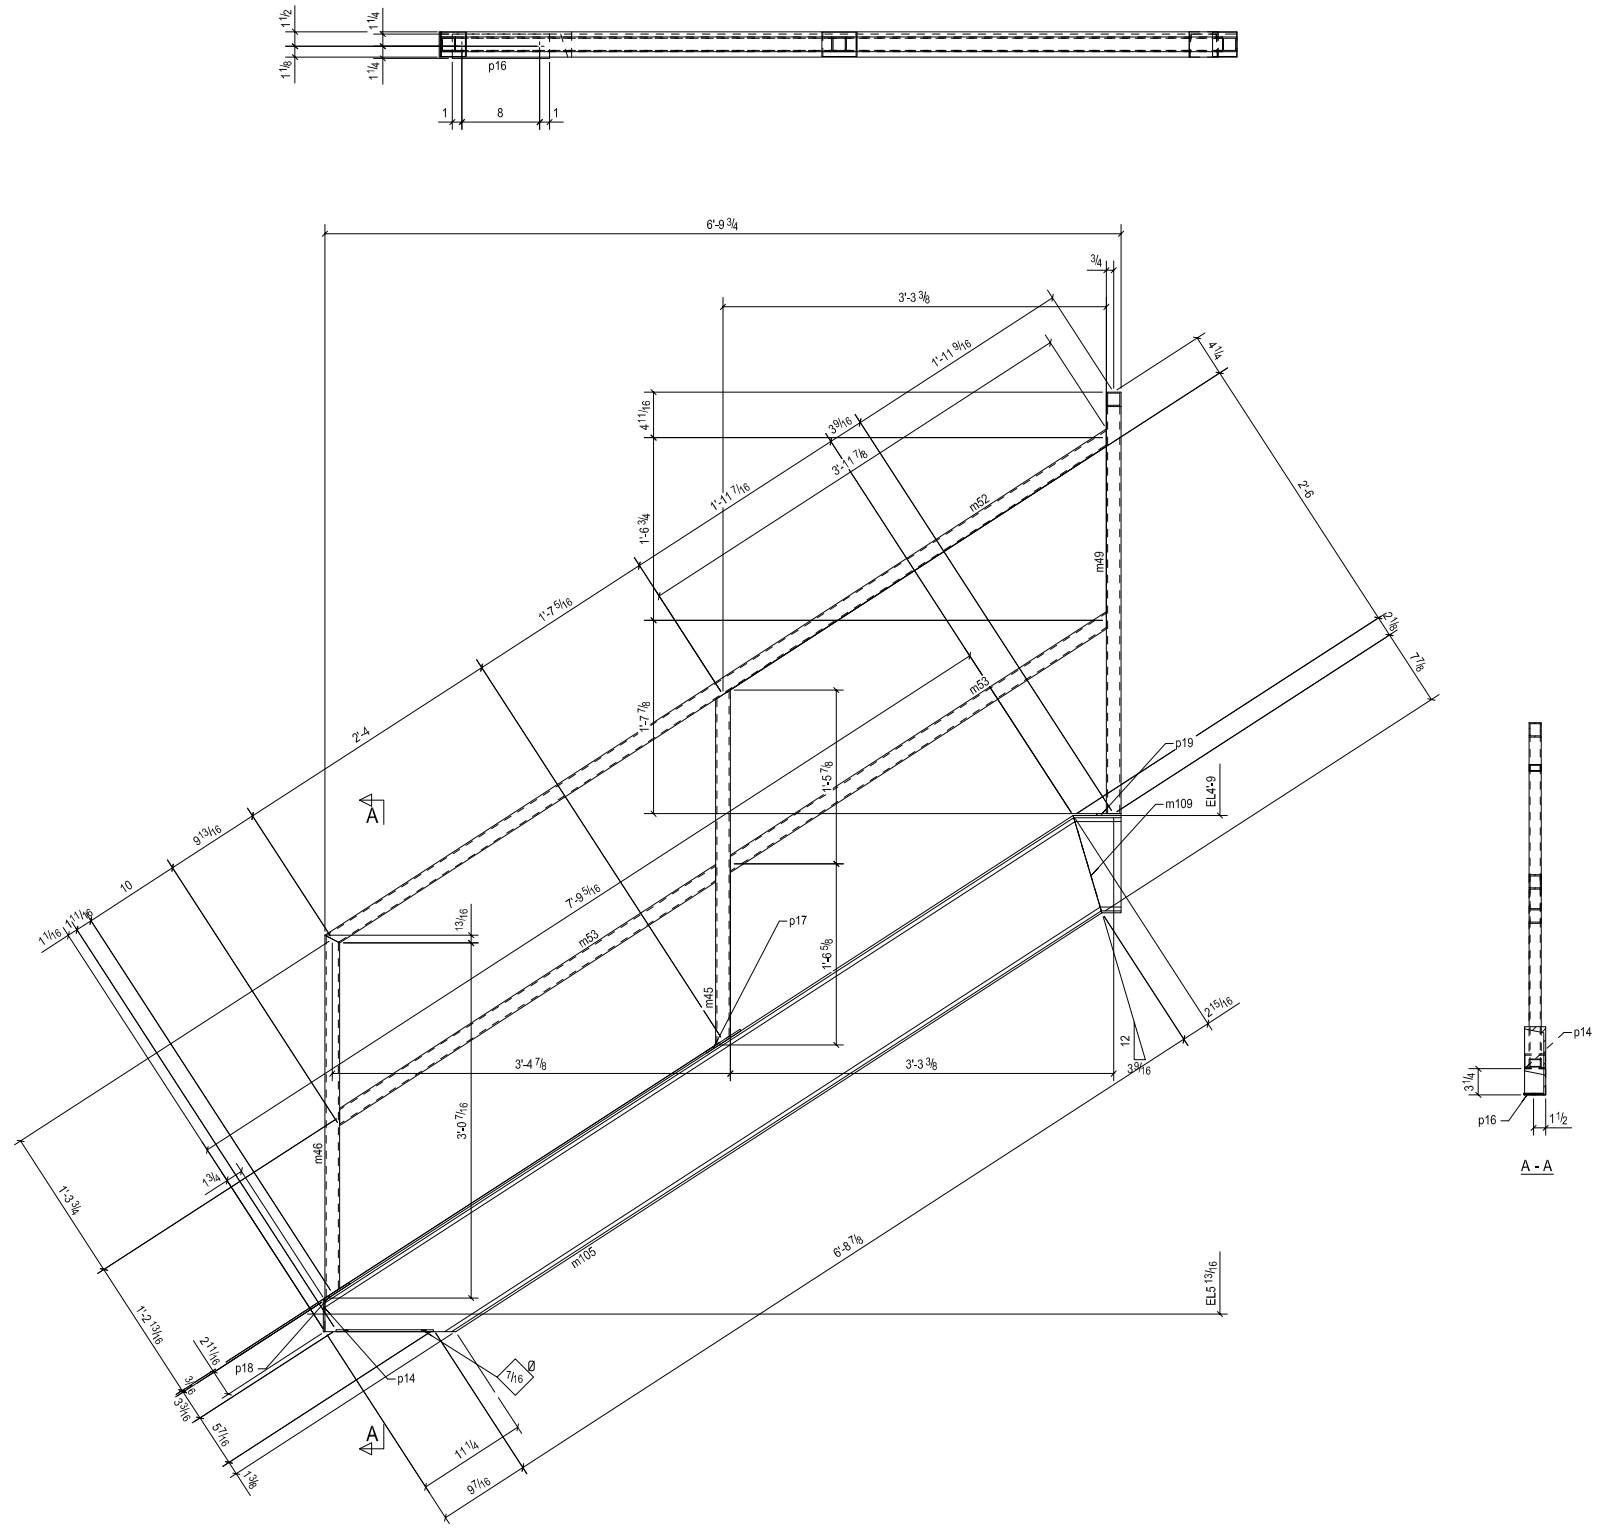

ONE - CHANNEL - B17

NOTE:- HANDRAIL PAINT TO MATCH EXISTING

BILL OF MATERIAL

Qty Ea.	Qty Tot	Piece Mark	Description	Length	Weight Total	Remarks	Adv Mill #	Steel Grade
	1	B17	CHANNEL					
1	1		C250X23	7'-9 5/16"	118	BEV-2		350W
1	1	m45	HSS38X38X3.2	3'-0 7/16"	7			350W
1	1	m46	HSS38X38X3.2	3'-1 1/4"	7			350W
1	1	m49	HSS38X38X3.2	3'-7 5/16"	8			350W
1	1	m52	HSS38X38X3.2	7'-11 5/8"	18			350W
2	2	m53	HSS38X38X3.2	3'-11"	17			350W
1	1	m109	C250X23	0'-4 7/8"	6			350W
1	1	p14	PL3/16"X2 5/8"	0'-3 1/4"	0			350W
1	1	p16	FL3/16"X2 1/2"	0'-10"	1			350W
1	1	p17	FL3/16"X2 1/2"	0'-4 3/16"	1			350W
1	1	p18	FL3/16"X2 1/2"	0'-3 1/8"	0			350W
1	1	p19	FL3/16"X2 1/2"	0'-2 1/2"	0			350W

STEEL ASTM	G.40.21 GRADE 350W	UNO
ELECTRODES		UNO
WELDS	W59.1.	UNO
OPEN HOLES	13/16	UNO
BOLTS	ASTM A-325	UNO
PAINT	ONE COAT OF GREY PRI	UNO

PROJECT NAME: VersaCold - Renovations

LOCATION: Lethbrdge Tood Centre 26th Street & 2n

CONTRACTOR:

ARCHITECT: HASEGAWA AND ASSOCIATES LTD.

DATE	NO.	DESCRIPTION	BY

DESCRIPTION: STAIR STRINGER

DATE:

DRAWN BY:

JOB No.: 08-003

DRG No.: B17