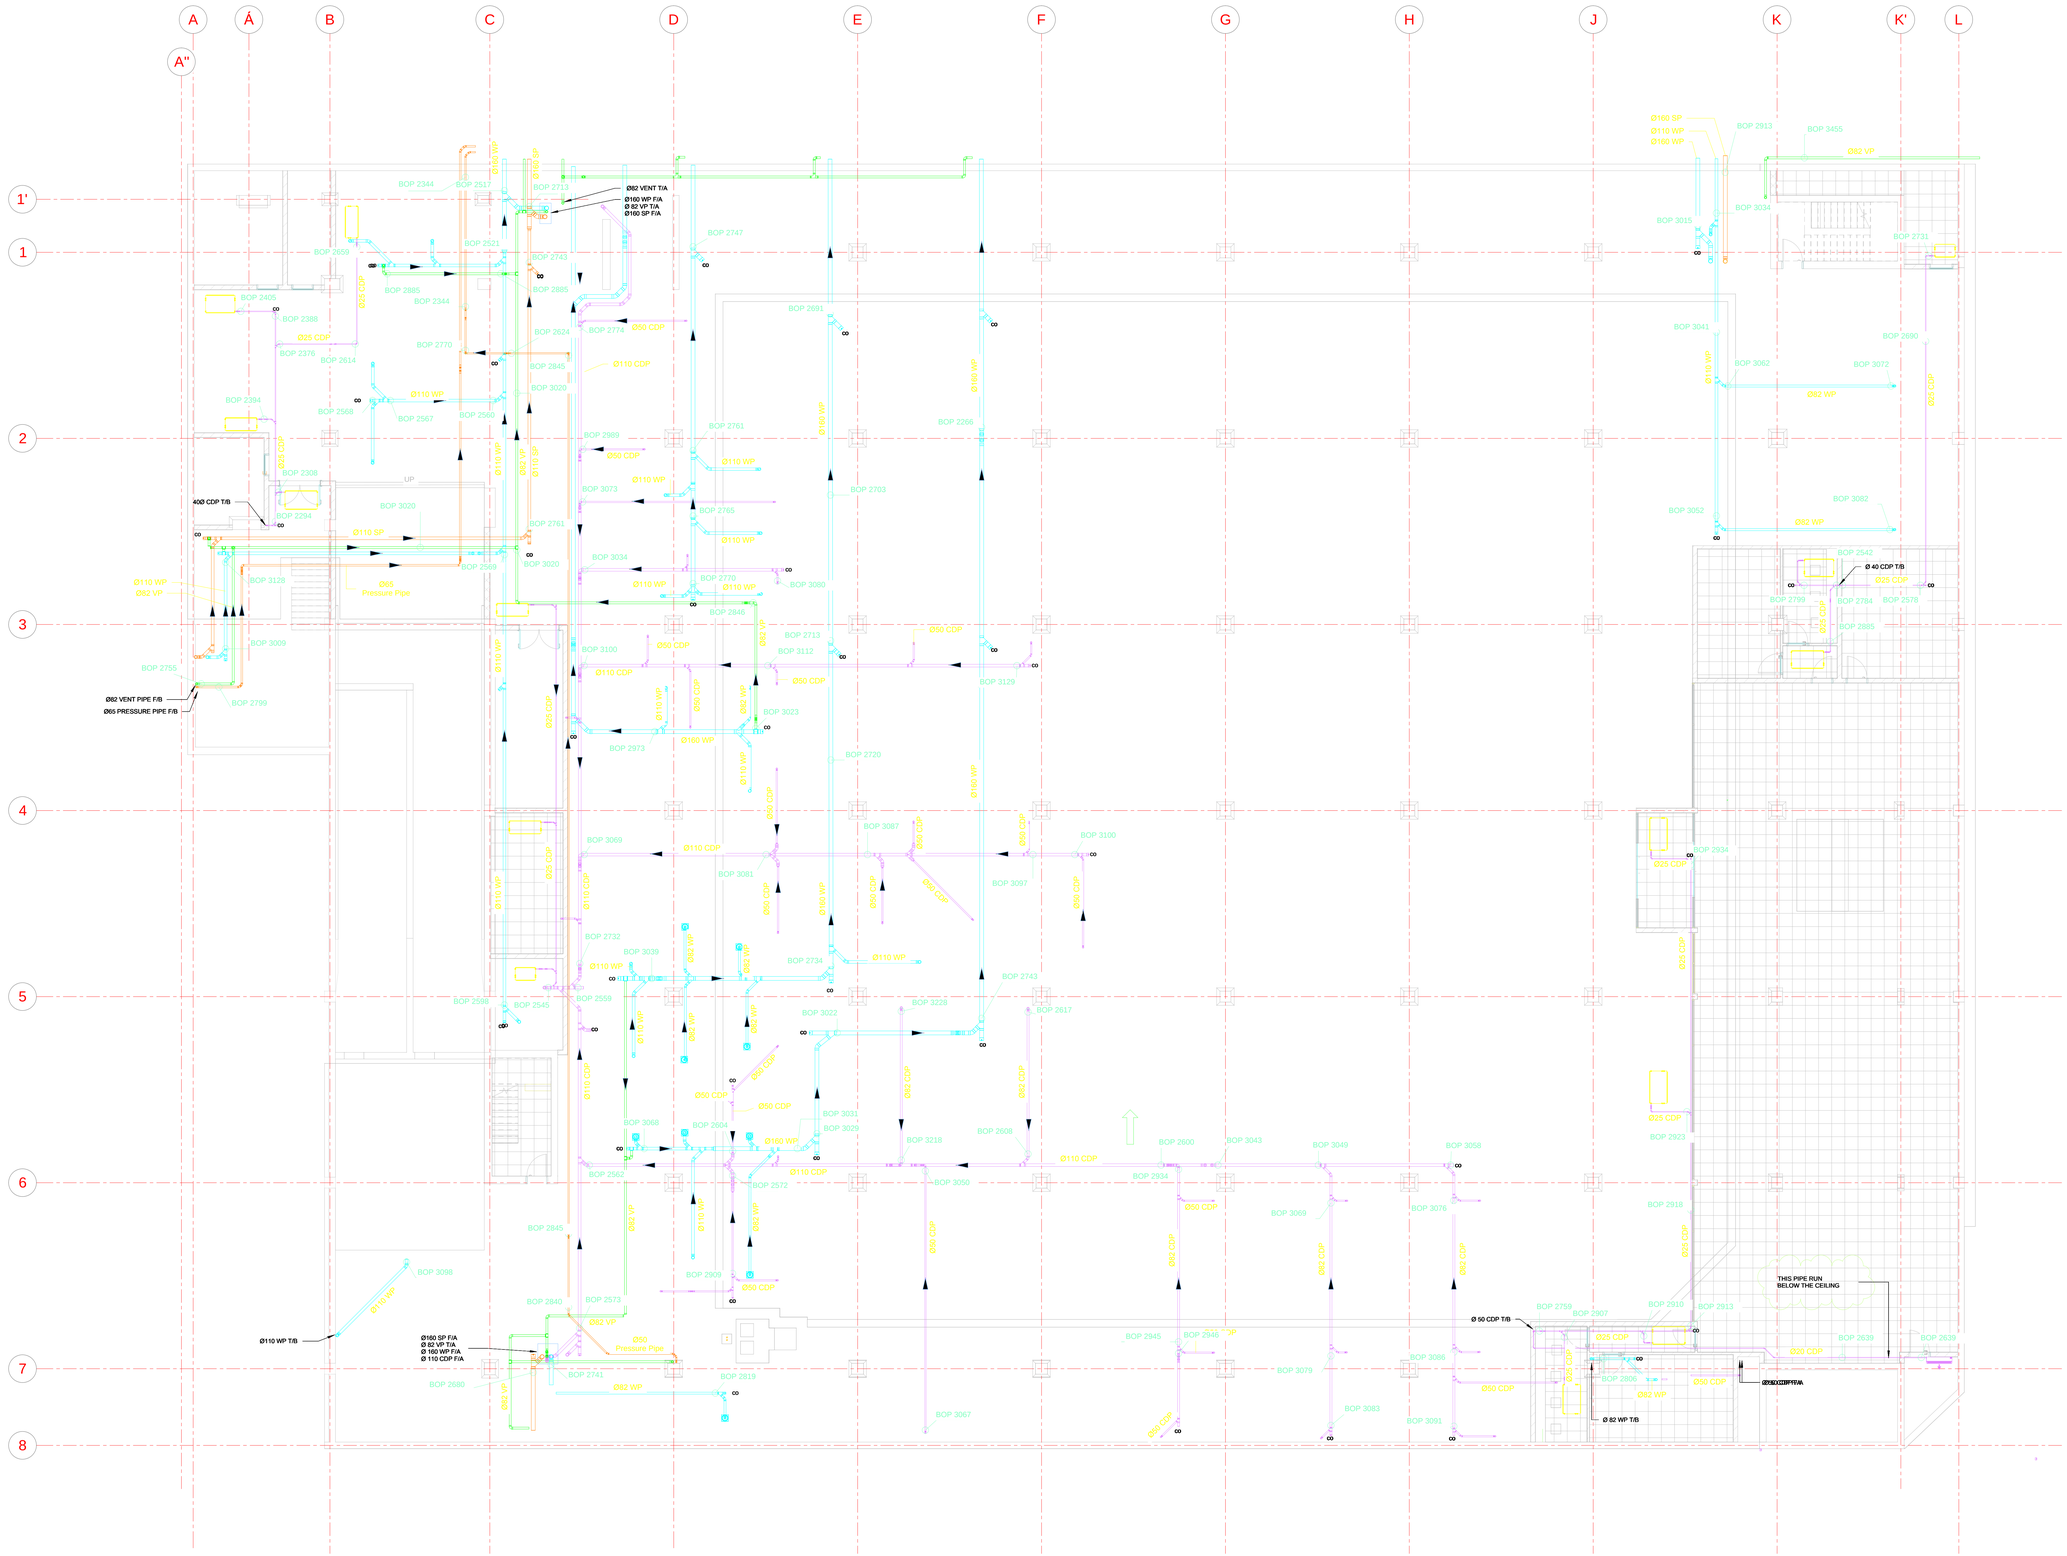

NORTH:

DM STAMP:

KEY PLAN

GENERAL NOTES:

ALL DIMENSIONS ARE IN MILLIMETRES AND LEVELS IN METRES UNLESS NOTED OTHERWISE. ALL DIMENSIONS TO BE VERIFIED ON SITE & APPROVED BY THE ENGINEER.

Rev	Description	Drawn	Checked	Authorised

Purpose of Issue	Rev	Date	Authorised

Project:

Client:

Contractor:

Consultant:

Drawing title:

BASEMENT HIGH LEVEL DRAINAGE LAYOUT

Original Scale	Drawn	Checked	Authorised	Size
1/8"=1'-0"	Date:	Date:	Date:	A0

Drawing Number

Rev