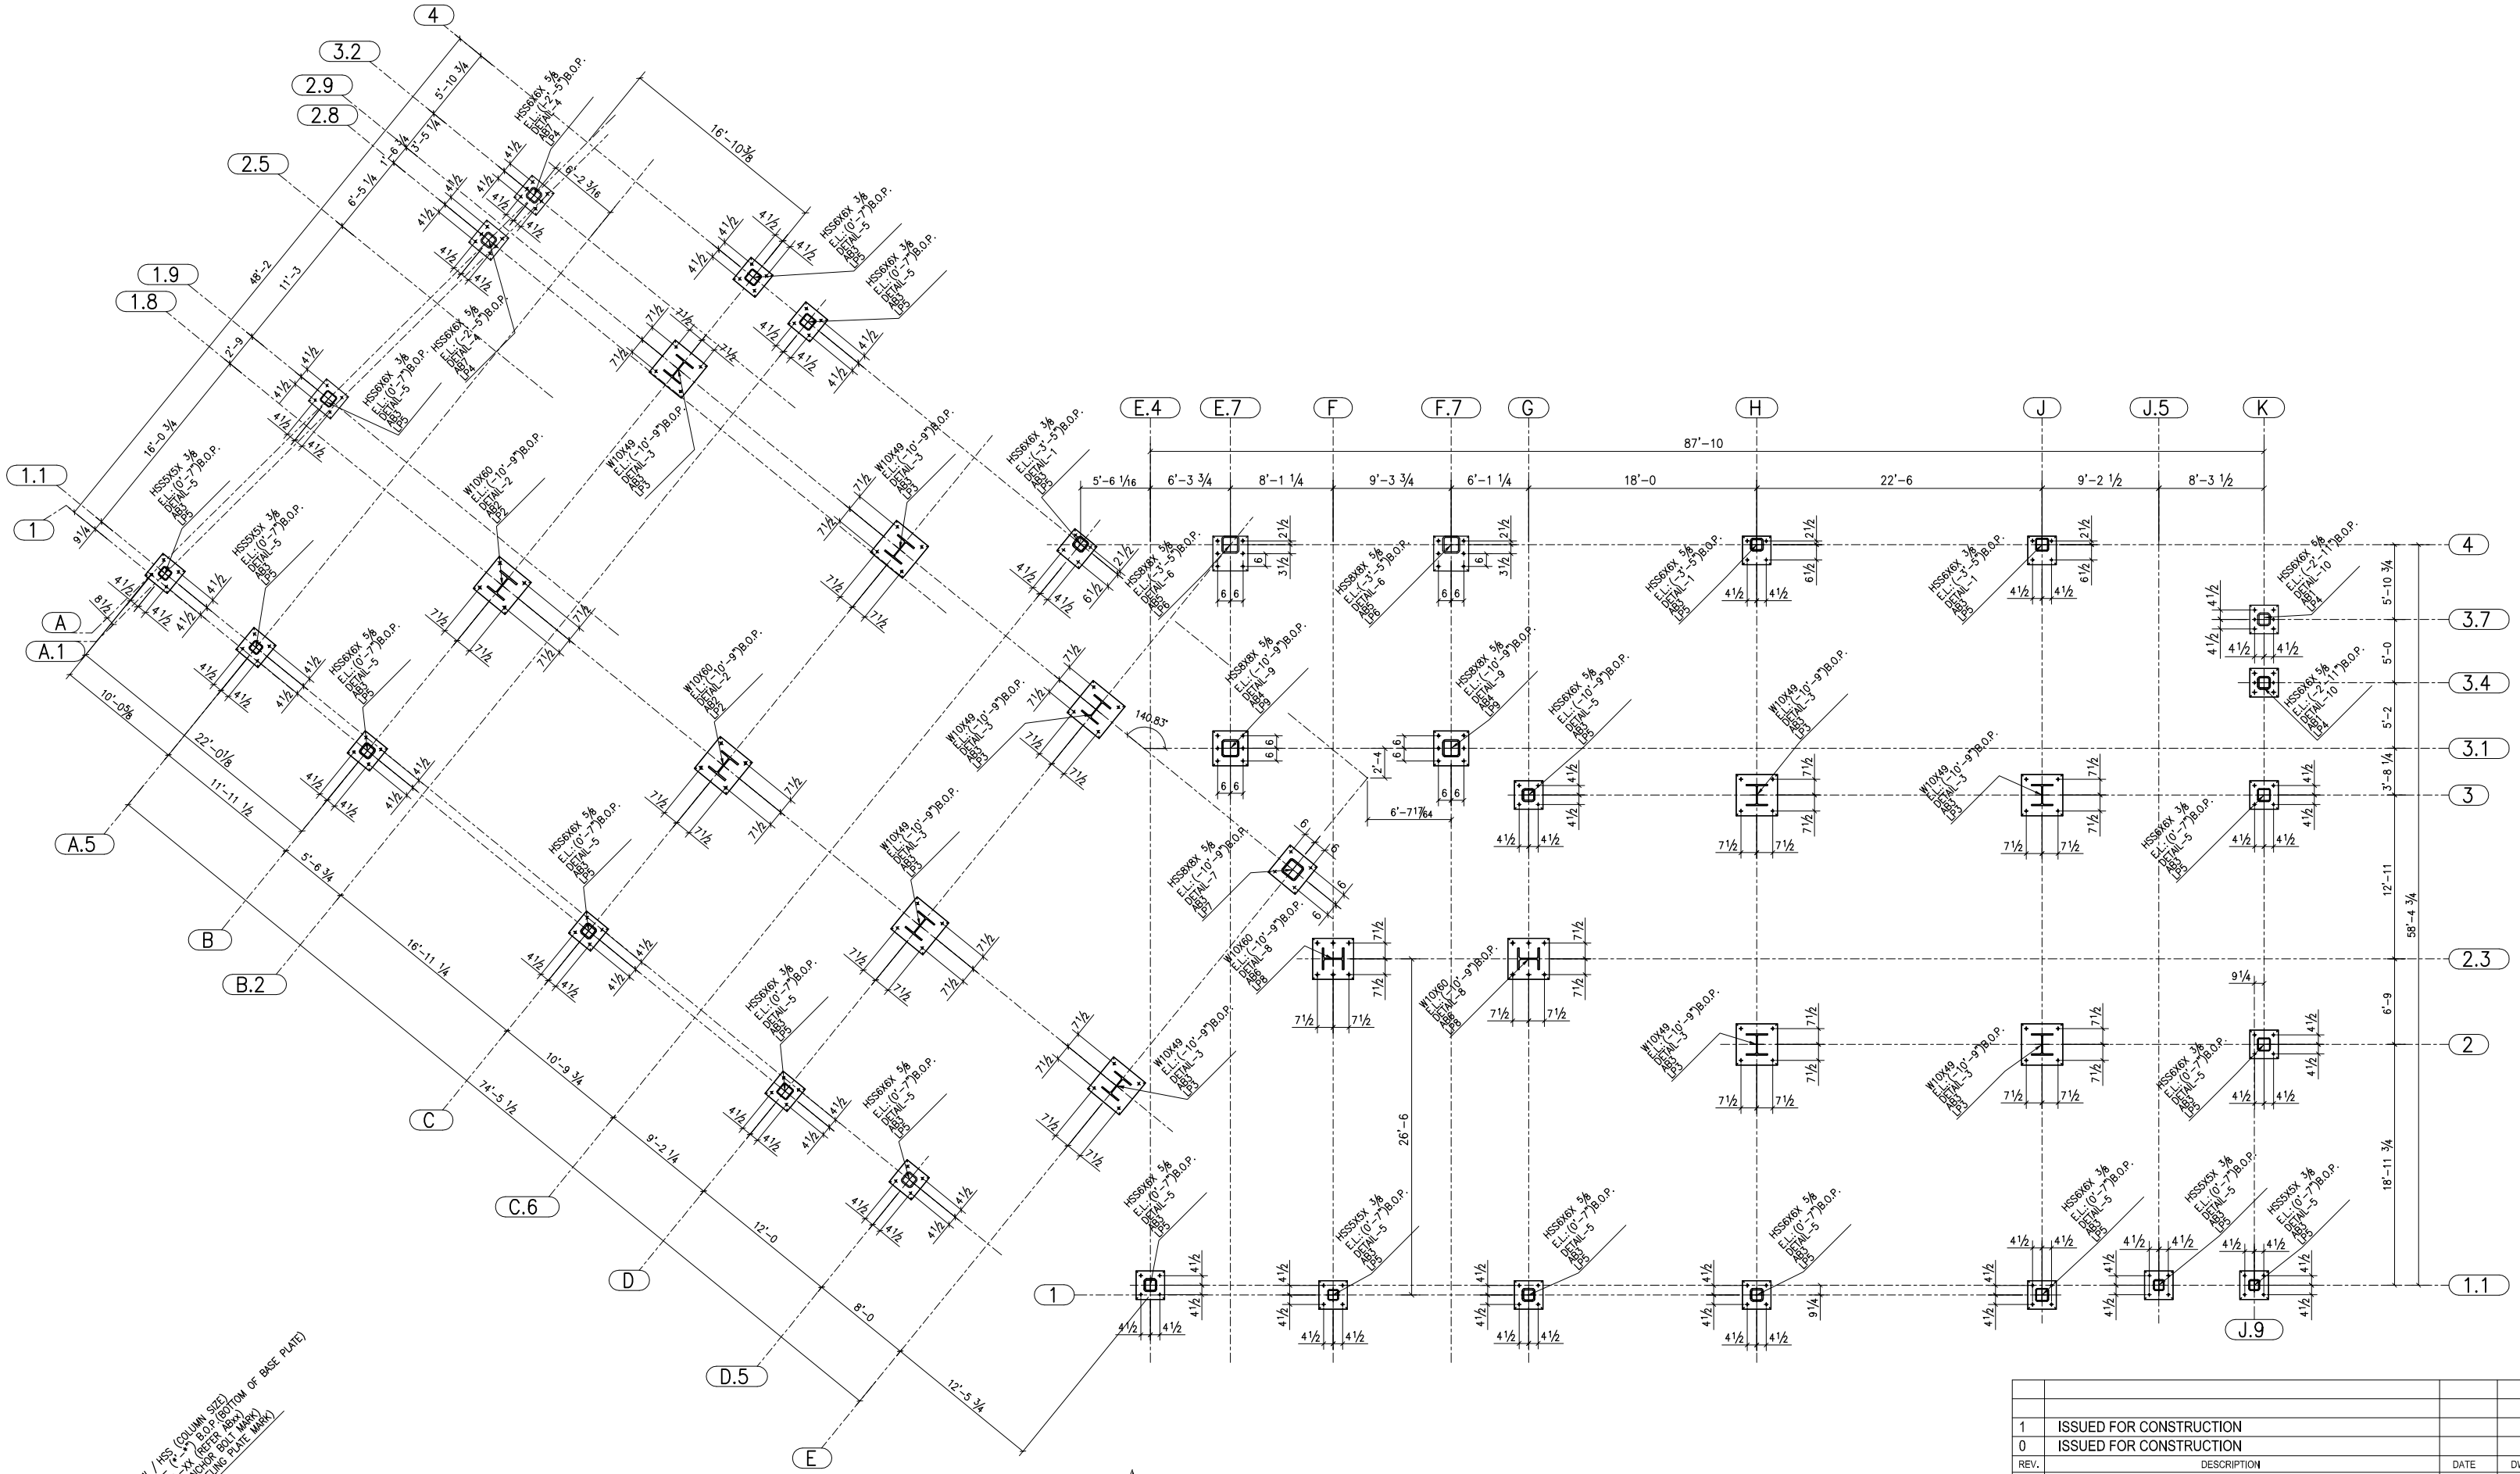

REV.	DESCRIPTION	DATE	DWN	CHK
1	ISSUED FOR CONSTRUCTION			
0	ISSUED FOR CONSTRUCTION			

GENERAL NOTES

MATERIAL: - -

HOLES: - 3/4 DIA, U/N | CONNS.: ASTM A325 | ELECTRODES: E70XX U/N

SURFACE PREP. AND PAINT: SSPC-SP3
ONE COAT OF SHOP PRIMER U.N.O.

REF. DRG.

DESCRIPTION: ANCHOR BOLT PLAN

PROJECT NAME: 328 West Wisconsin
LOCATION: CHICAGO, ILLINOIS

DRAWN BY: AP

DRAWING FILE MODIFY: -
DATE
DRAWN BY
DATE
CHKD. BY
DATE
JOB No. -
DRG. No. AB1
REV. 1