| SHOP MATERIAL LIST FOR 1 ASSEMBLY | | | |
|---|---|---|---|
| MARK | SIZE | LENGTH MM | Total Qty. |
| R1 pl4 | PLT5*508 | 8825 | 1 |
| pl6 | PLT6*200 | 8799 | 1 |
| pl7 | PLT6*200 | 8383 | 1 |
| pl8 | PLT6*200 | 264 | 1 |
| pl35 | PLT16*200 | 550 | 1 |
| pl40 | PLT12*300 | 725 | 1 |
| pl41 | PLT6*100 | 100 | 5 |
| pl42 | PLT6*95 | 100 | 2 |
| pl43 | PLT6*70 | 143 | 1 |
| pl44 | PLT8*98 | 294 | 1 |
| pl45 | PLT8*97 | 294 | 1 |
| pl46 | PLT8*98 | 424 | 2 |

NUMBER OF RAFTER ASSEMBLY = 19

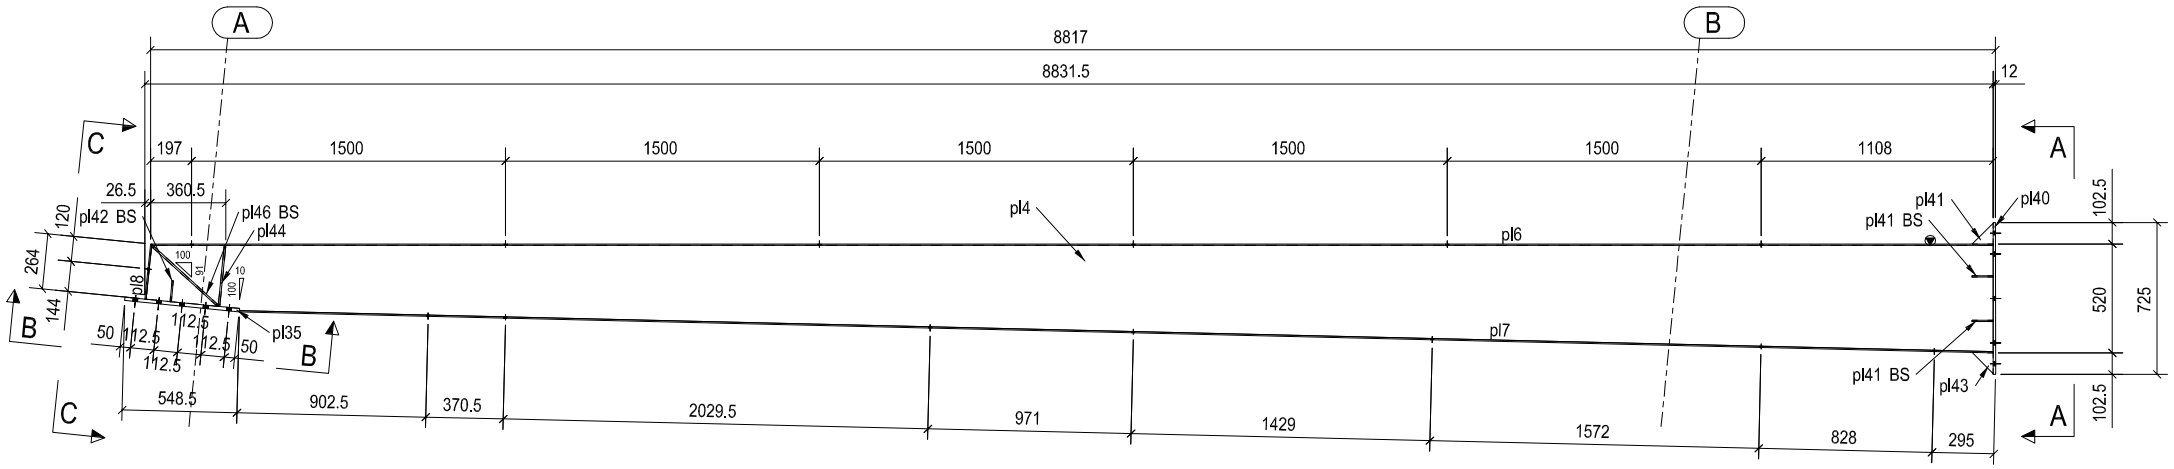


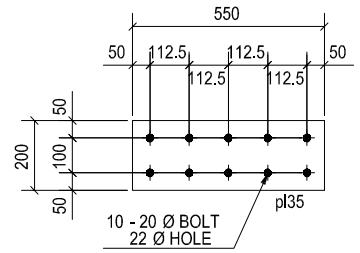


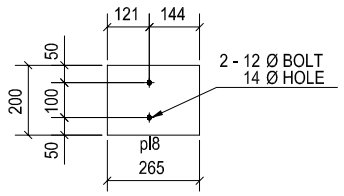


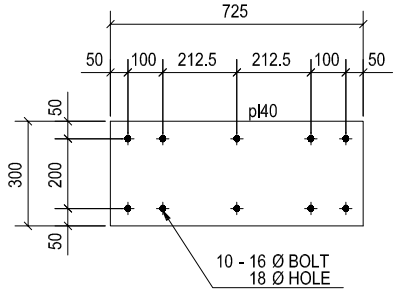


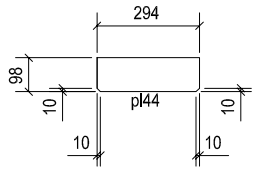


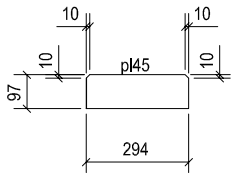


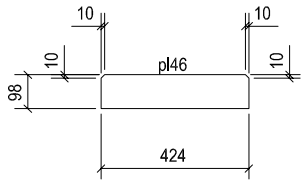


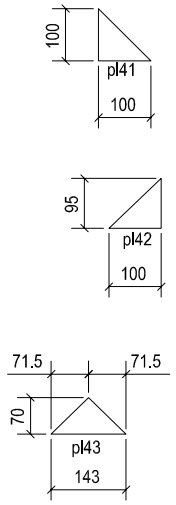


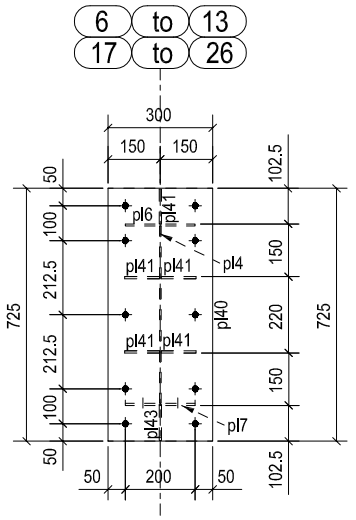


A - A

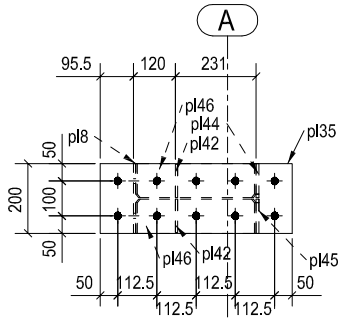


B - B

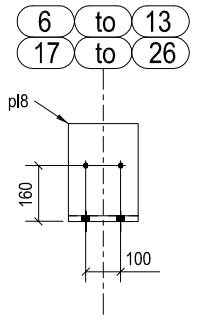


C - C

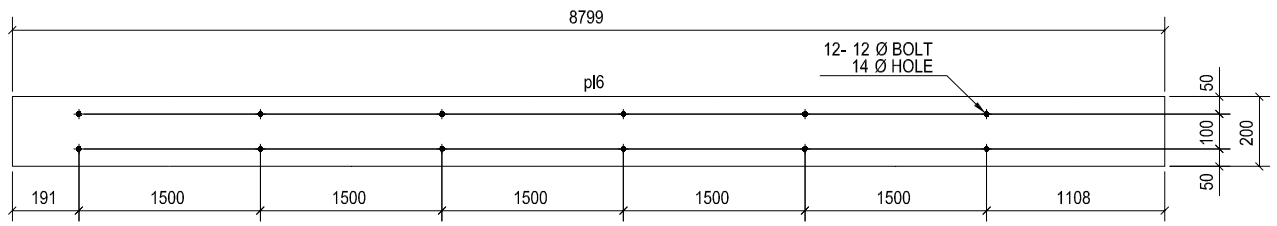


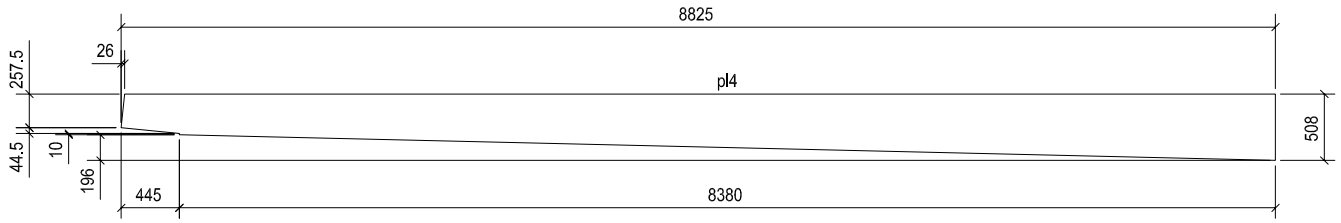


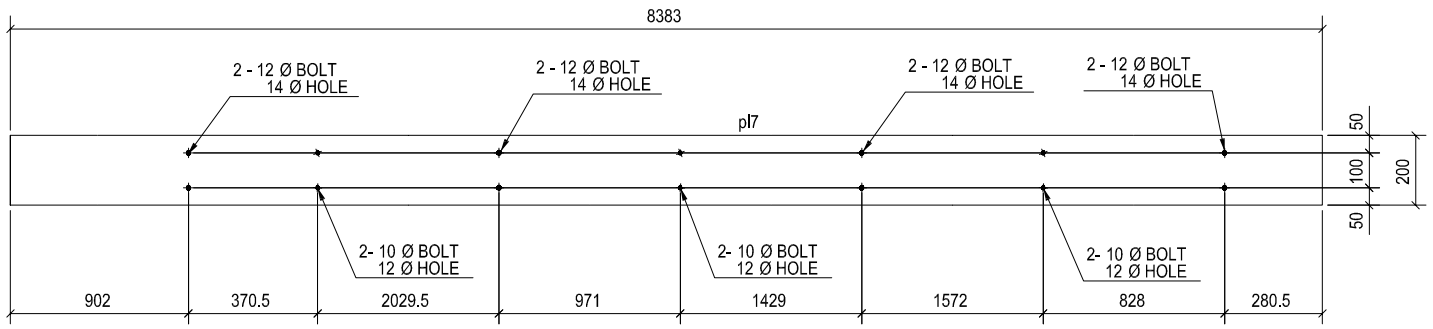


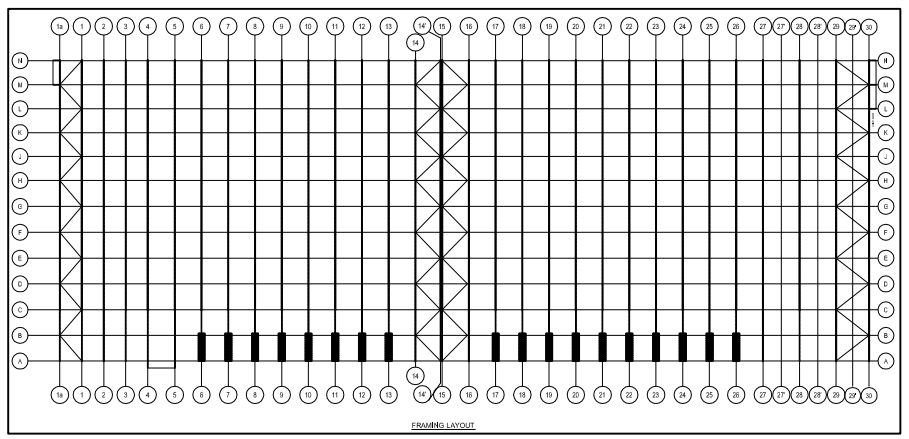


NOTES:
1).UNLESS OTHERWISE SPECIFIED ALL DIMENSIONS ARE IN MM.
2).TOLERANCE FOR ALL ATTACHED COMPONENTS & C/D SHALL BE ±1mm.
3).TOLERANCE OVERALL LENGTH OF COLUMN & RAFTER ± 2mm.
5). ALL BOLTS ARE 16mm Ø U.N.O.
6). ⊗ INDICATES CONNECTING SIDE MARK
7). ////// INDICATES DIMENSION FACE MARK
8). FS = FAR SIDE
9). NS = NEAR SIDE
10). BS = BOTH SIDE

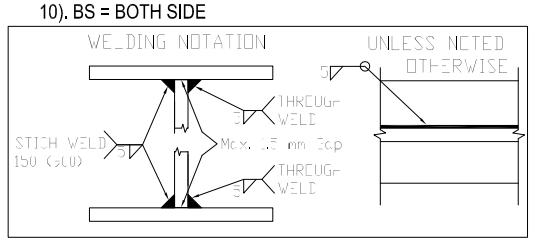


| DATE :- | PROJECT : - | | | | CLIENT : - | DRAWING | | | | | DRAWING |
|---|---|---|---|---|---|---|---|---|---|---|---|
| | SPINNING PLANT AT SANTEJ | | | | | RAFTER R1 | | | | SHREE PREFAB STEELS P LIMITED | NO :- |
| | | A | FOR FABRICATION | | | SCALE :- AS SHOWN | DRAWN:- K.S. | CHECKED :- N.J. | REVISION :- A | | R1 |
| | | REV. | DESCRIPTION | DATE | | | | | | | |


SHREE PREFAB STEELS P LIMITED.
PLOT NO.453 ,Opp. Chacharwadl Bus Stop,
Nr SPI ContainerOpp. Divya Bhaskar Press,
Chnagodar Bavla Road,Chacharwadi.
Phone: 079-65413309 , 40075253
Fax: 079-30022795
Mobile: 09099972642